

SHAPE

12 Margaret St, Kinglake West VIC 3757

<https://shape.com.au/modular-by-shape/>

GENERAL NOTES:

1. READ IN CONJUNCTION WITH OTHER DRAWINGS, SPECIFICATIONS & CONSULTANTS DOCUMENTATION.
2. USE WRITTEN DIMENSIONS ONLY. DO NOT SCALE DRAWINGS.
3. ALL DIMENSIONS TO BE VERIFIED ON SITE PRIOR TO COMMENCEMENT OF WORKS.
4. REFER ANY DISCREPANCIES IMMEDIATELY TO THE DESIGNER & AWAIT WRITTEN INSTRUCTION.

This document and any of the documents' information, ideas and concepts are the property of SHAPE Australia and may not be copied, copied or reproduced without written permission. © Copyright SHAPE Australia. All rights reserved.



REVISION

REV.	DESCRIPTION	DATE	AUTHOR
D	Changed Basins in 80's Ammenities / Changed Shower Door orientation / Hand Dryer Location Changed / A/C W.C Shower Drawn In / Boiler Room in Changerooms. Labelled / Windows for Socia Doors now Awning	26/05/2025	H.Q.
E	TV Panel added / Kitchen ammenities updated	27/05/2025	H.Q.
F	Bottle Refill Taps added to Ammenities / TV Location Ammenities / Projector location marked	28/05/2025	H.Q.
G	Comms Room Door changed to Single Door / Picnics removed from Op. Wall / Static Bench Seating added to Walls / Kitchen Layout Revised	05/06/2025	H.Q.
H	Free Standing Fryer Removed / Airbricks & Storage now flaked ceiling / Boiler floor location adjusted	12/06/2025	H.Q.

ISSUED FOR DESIGN

JOB T2527019

PROJECT Brandon Park Pavilion

ADDRESS ---

CLIENT City of Monash


DRAWING FLOOR PLAN

Designed by Shape
Drawn by Harun.Q
Checked by -

A-2101

DATE 11/02/2025

SCALE As indicated SHEET A1

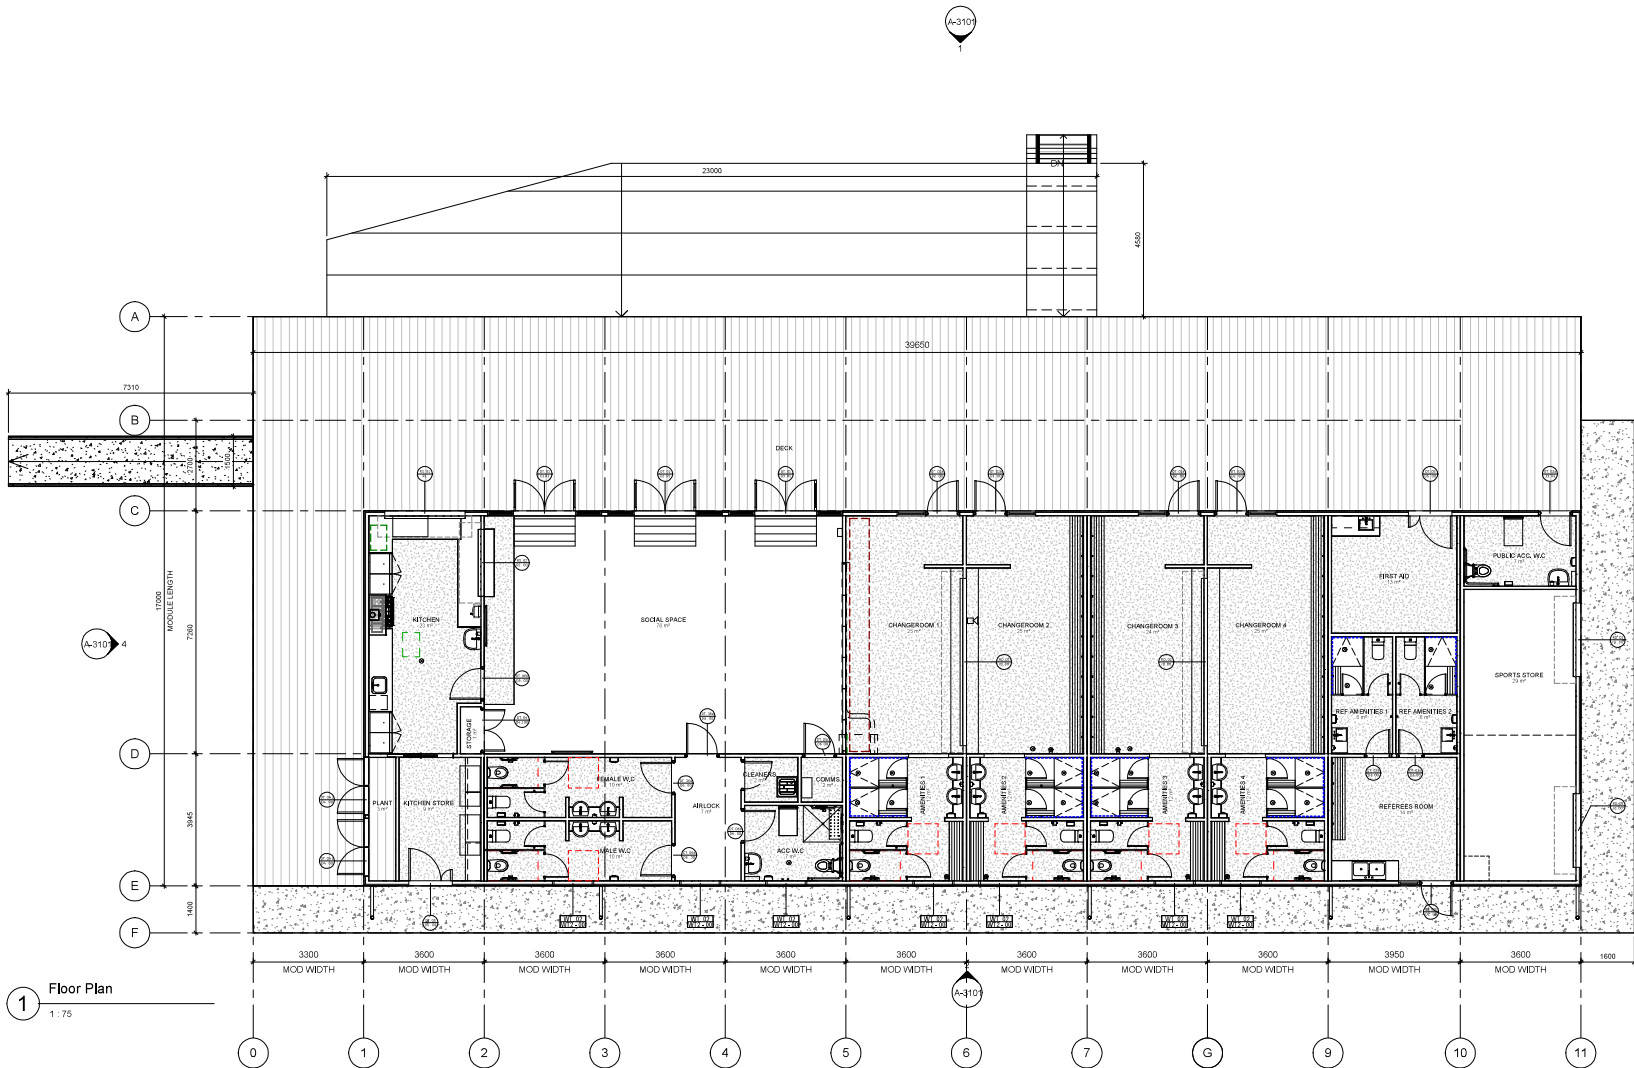

1 Floor Plan
1:75