


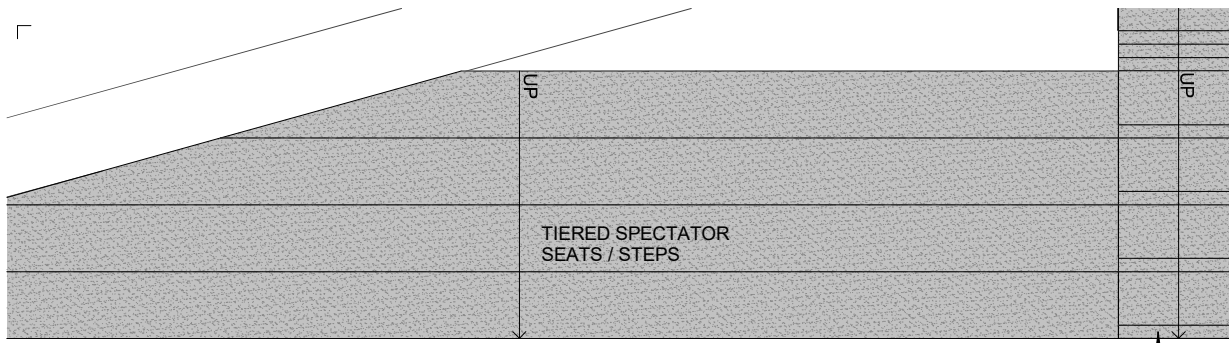


Architectural Legend

BC	BABY CHANGE
BM	BAIN MARIE
BS1	BENCH SEAT 1
CFM	COFFEE MACHINE
FRD	FRIDGE DRINKS
FSE	FOLDING SEAT. REFER TO SPECIFICATION
HD	HAND DRYER

Architectural Legend

KP	SECURITY SYSTEM KEYPAD
OV(E)	ELECTRIC OVEN
PCA	POLYPROPYLENE CARPET
PW	PIE WARMER
R.	ELECTRONIC STRIKE AND DOOR CONTROL
SVS	SHEET VINYL SAFETY
TAP(VP)	VANDAL PROOF TAP

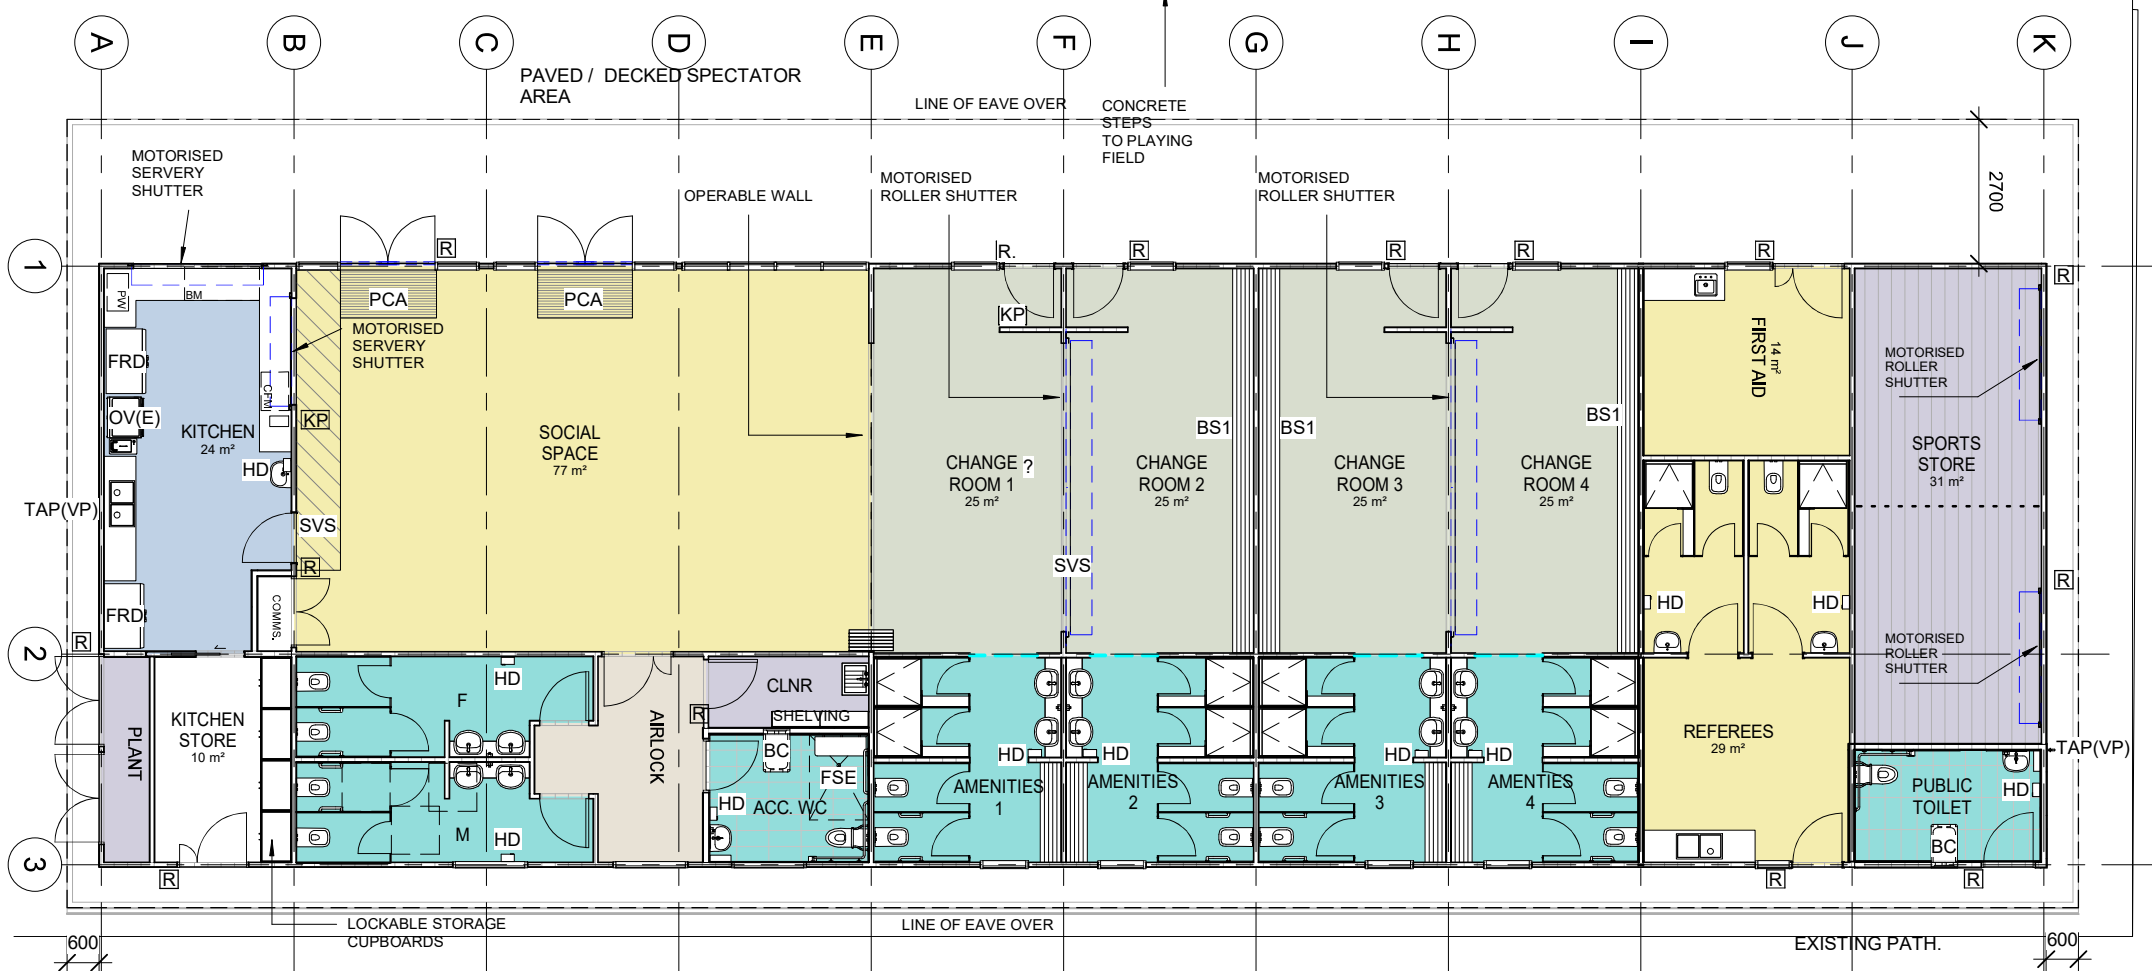

Date	No.	Issued by	Description
12/11/2024	1	Preliminary	
13/11/2024	2	Preliminary	
4/12/2024	3	Preliminary	
11/12/2024	4	Tender	



CLIENT MANAGER AM	CF NUMBER CO9723	BUDGET NUMBER	Brandon Park Reserve Pavilion	SK3
DESIGNED CITY DESIGN	DRAWBRIDGE NUMBER			
	PLOT DATE 11/12/2024 4:01:35 PM	649-659 Ferntree Gully Road Glen Waverley		
	DRAWN AS	Reference Design		REVISION T4
	MANAGER MG	GROUND FLOOR PLAN		1 : 100 @ A3
DIRECTOR PP				

© This drawing and associated documents may not be copied or used for any purpose without the written consent of the City of Monash.

C:\Users\ashaw\OneDrive - City Of Monash\active projects\Brandon Park Reserve Pavilion\Modular Pavilion
Brandon Park.rvt