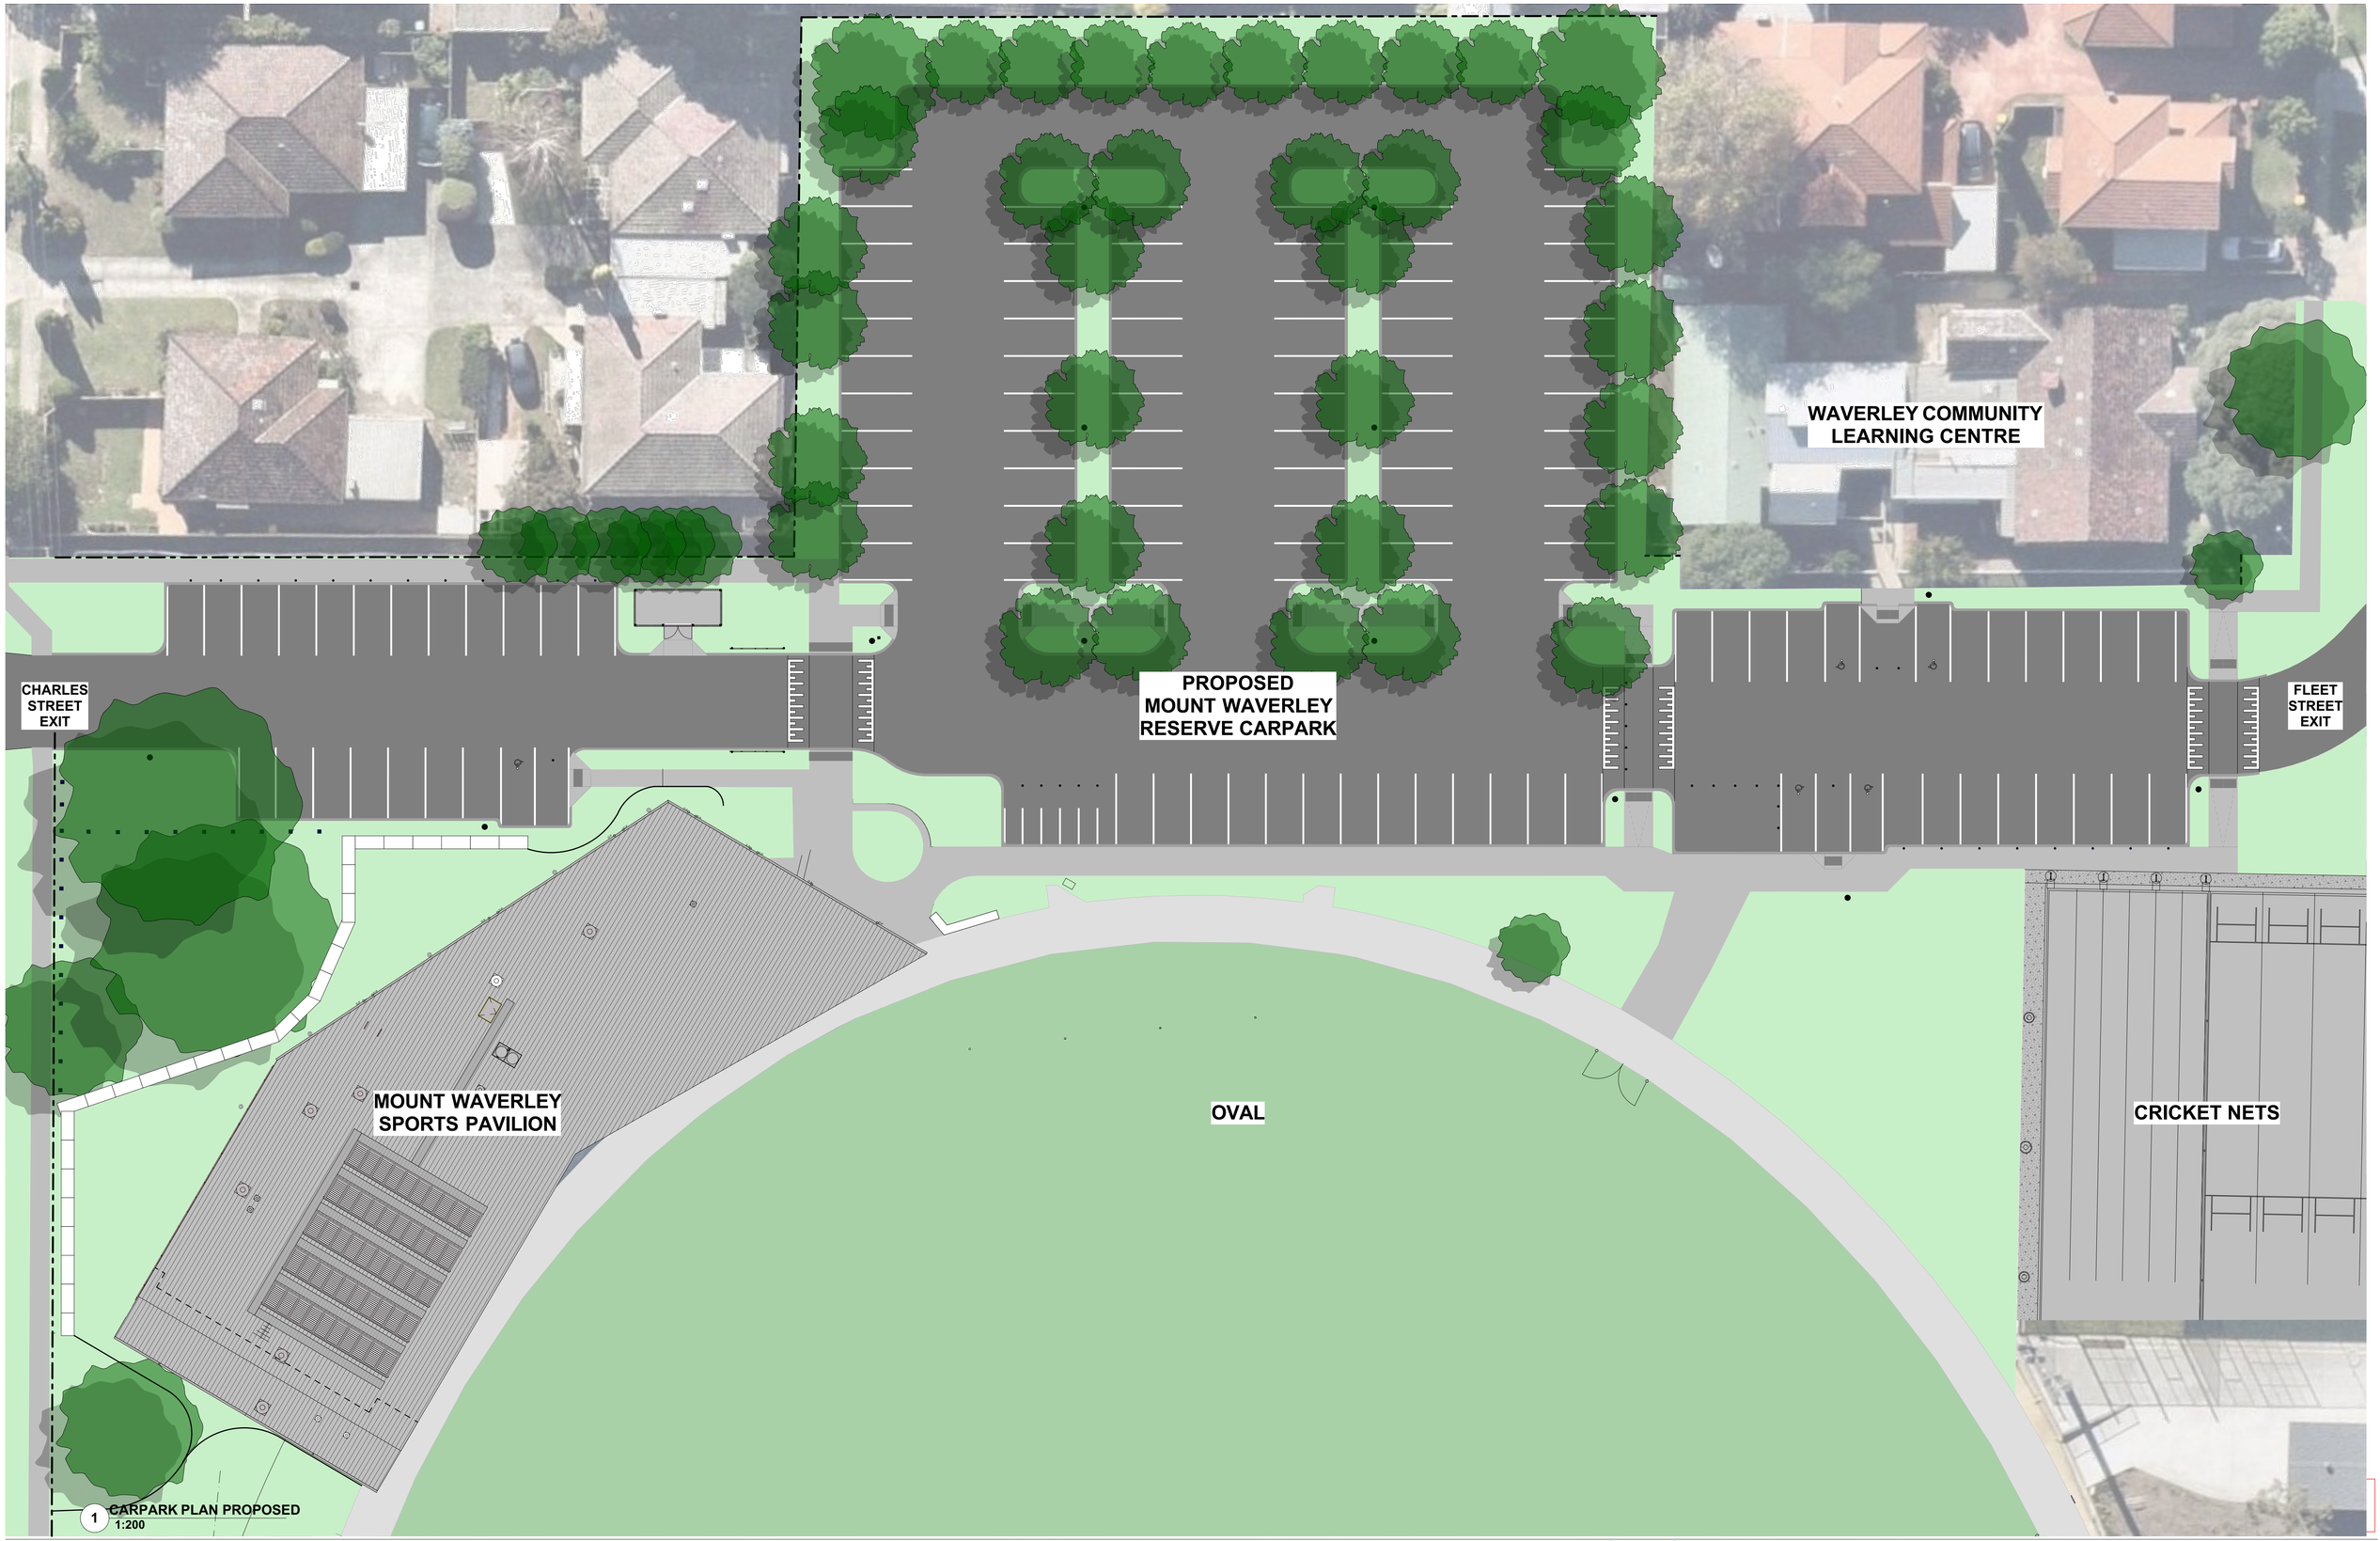


1 CARPARK PLAN PROPOSED
1:200

architecture matters

p: 03 9329 7063 | w: architecturematters.com.au
Level 1/430 William Street, West Melbourne VIC 3003

Rev.	Date	Description
1	02.02.2024	TENDER ADDENDUM 1
2	15.02.2024	TENDER ADDENDUM 2
3	03.04.2024	FOR CONSTRUCTION (to BS)
3	09.05.2024	STAGING NOTES ADDED (to BS)

ARCHITECT
Architecture Matters Pty Ltd
Level One, 430 William Street
West Melbourne, VIC, 3003
T (03) 9329 7063

www.architecturematters.com.au

CONSULTANTS
CIVIL & STRUCTURAL ENGINEER
Adams Structural and Civil Engineering
Level 10, 620 Bourke Street,
Melbourne, VIC, 3000
T (03) 8600 9700
E projects@adamseng.com.au

www.adamseng.com.au

SERVICES ENGINEER
BRT Consulting Pty Ltd
159 Victoria Parade,
Collingwood, VIC, 3006
T (03) 9417 2971
E melb@brt.com.au

www.brt.com.au

BUILDING SURVEYOR
GE Building Surveyors
233 Hawthorn Road,
Caulfield North, VIC, 3161
T (03) 9528 8200
E info@gebuildingsurveyors.com.au

www.gebuildingsurveyors.com.au

LANDSCAPE ARCHITECT
Left Field Projects Pty Ltd
6 / 617-643 Spencer Street,
West Melbourne, VIC, 3003
M 0425 770 330
E josh@leftfieldprojects.com.au

CITY OF MONASH

CLIENT DETAILS
CITY OF MONASH

ADDRESS
8-26 Charles Street,
Mount Waverley,
VIC, 3149

PROJECT
Mt Waverley Pavilion & Reserve Development

8-26 Charles Street,
Mount Waverley, VIC, 3149

© Architecture Matters Pty Ltd. Without written permission from Architecture Matters Pty Ltd, no part of this drawing may be reproduced or otherwise dealt with.

DRAWING
CARPARK - PROPOSED

Scale: **AS SHOWN @ A1**
Drawn:
Print Date: **5/06/2025**
Checked:
PROJECT No. **2301**
DRAWING No. **A01**
REVISION **Rev. 3**