




# CAMBRIDGE RESERVE REDEVELOPMENT: LANDSCAPE CONCEPT PLAN

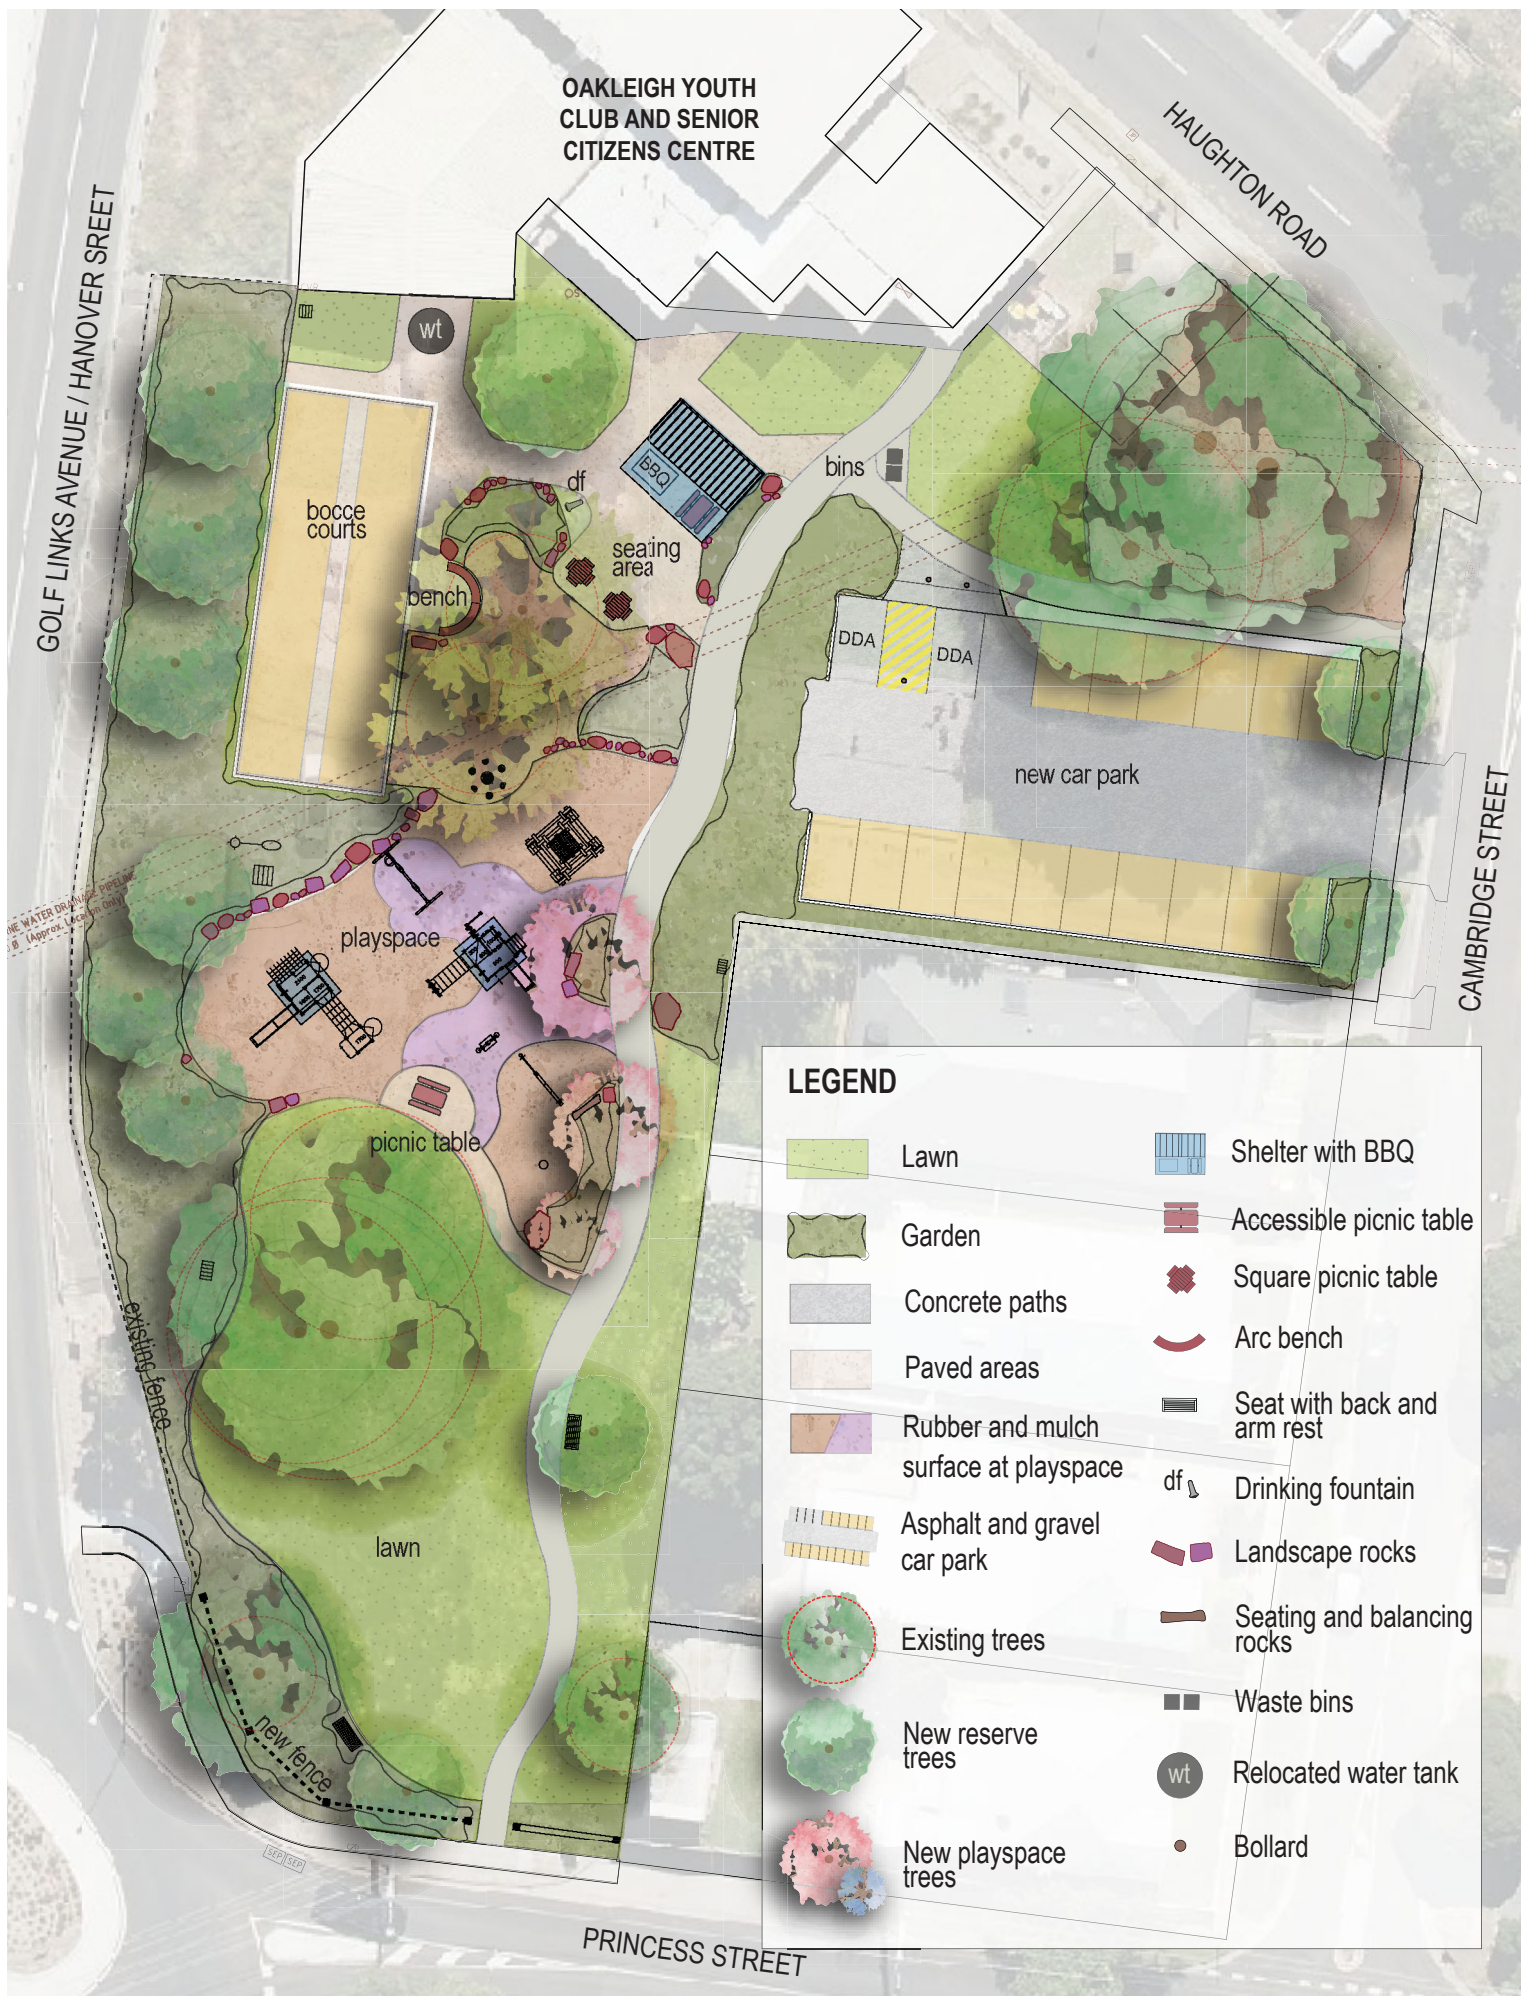

**MONASH CITY COUNCIL**

ADDRESS

38 - 40 HAUGHTON ROAD, OAKLEIGH

DATE

09.02.2022



SCALE

NTS




ARTISTS IMPRESSION ONLY. THESE IMAGES ARE INTENDED AS A GUIDE ONLY AND ARE NOT TO BE USED FOR TENDERING OR CONSTRUCTION PURPOSES

© COPYRIGHT CITY OF MONASH

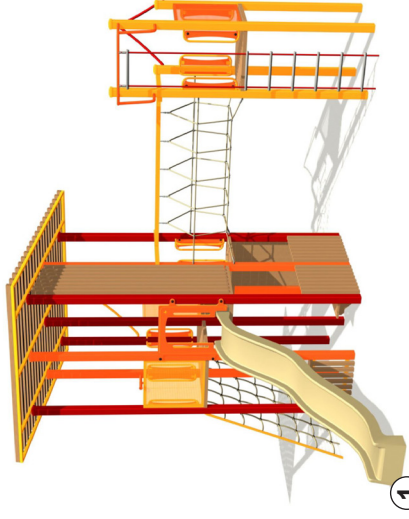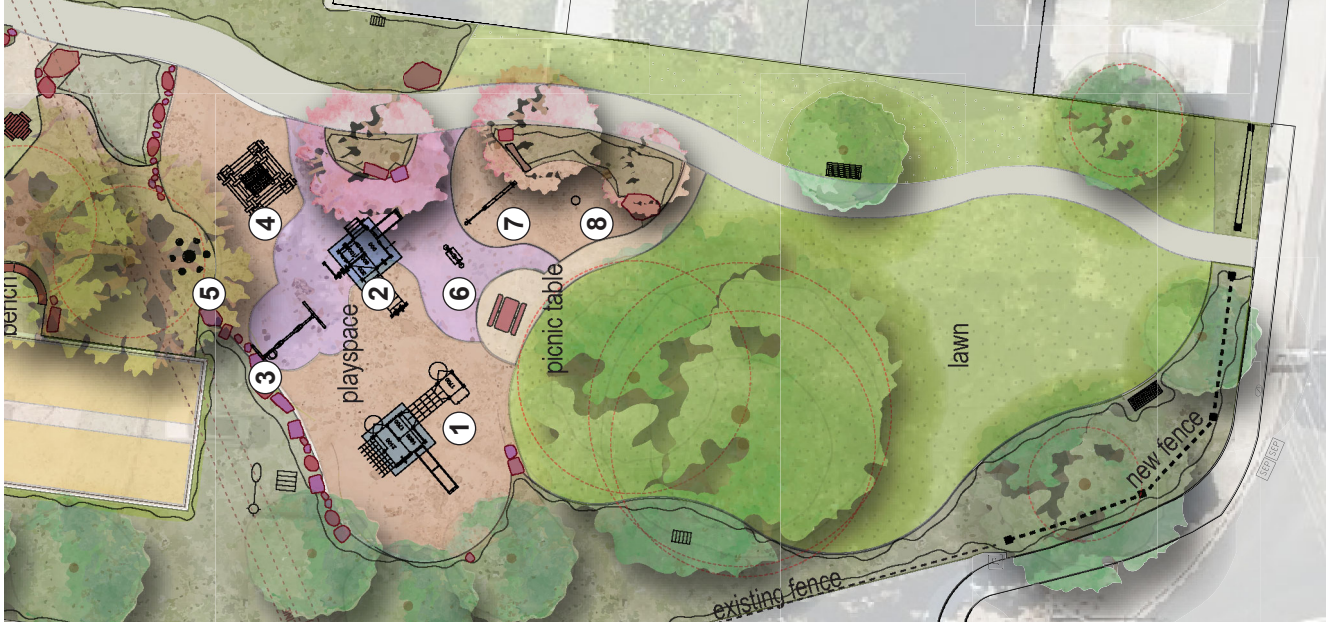

①

Multi-age adventure play unit with double scramble net, fireman's pole, slide, rope tunnel and ladder, telescope, climbing rock wall and shop counter.

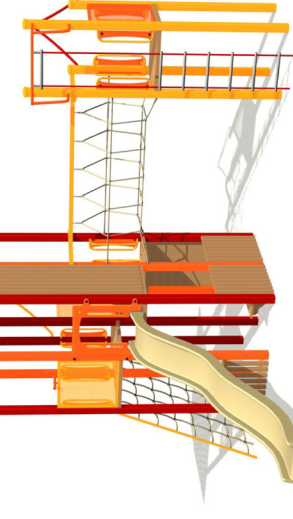

②

Junior adventure play unit with wavy mirror panel, tic tac toe, crawl through spaces, binoculars, stairs, slide, monkey bars and squeeze through ropes.



③

Swings with a single strap seat and a duo seat



④

Climbing pyramid with rope nest



⑤

Carved timber table and stools




⑥

Toddler seesaw



⑦

Small swing with toddler seat and horizontal turnover bar

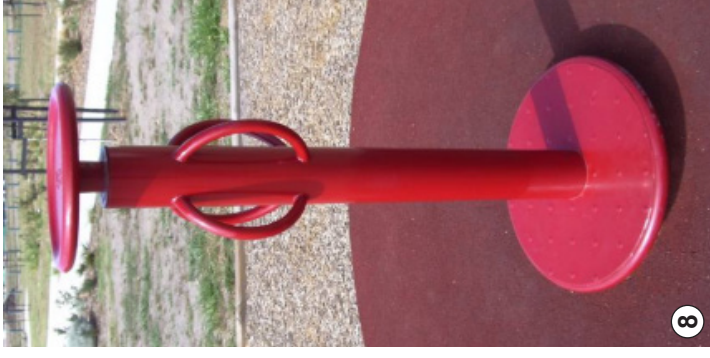

⑧

Small spinner

## CAMBRIDGE RESERVE REDEVELOPMENT: LANDSCAPE CONCEPT PLAN



**MONASH CITY COUNCIL**

ADDRESS

38 - 40 HAUGHTON ROAD, OAKLEIGH

DATE

09.02.2022

SCALE

NTS



ARTISTS IMPRESSION ONLY. THESE IMAGES ARE INTENDED AS A GUIDE ONLY AND ARE NOT TO BE USED FOR TENDERING OR CONSTRUCTION PURPOSES

© COPYRIGHT CITY OF MONASH