


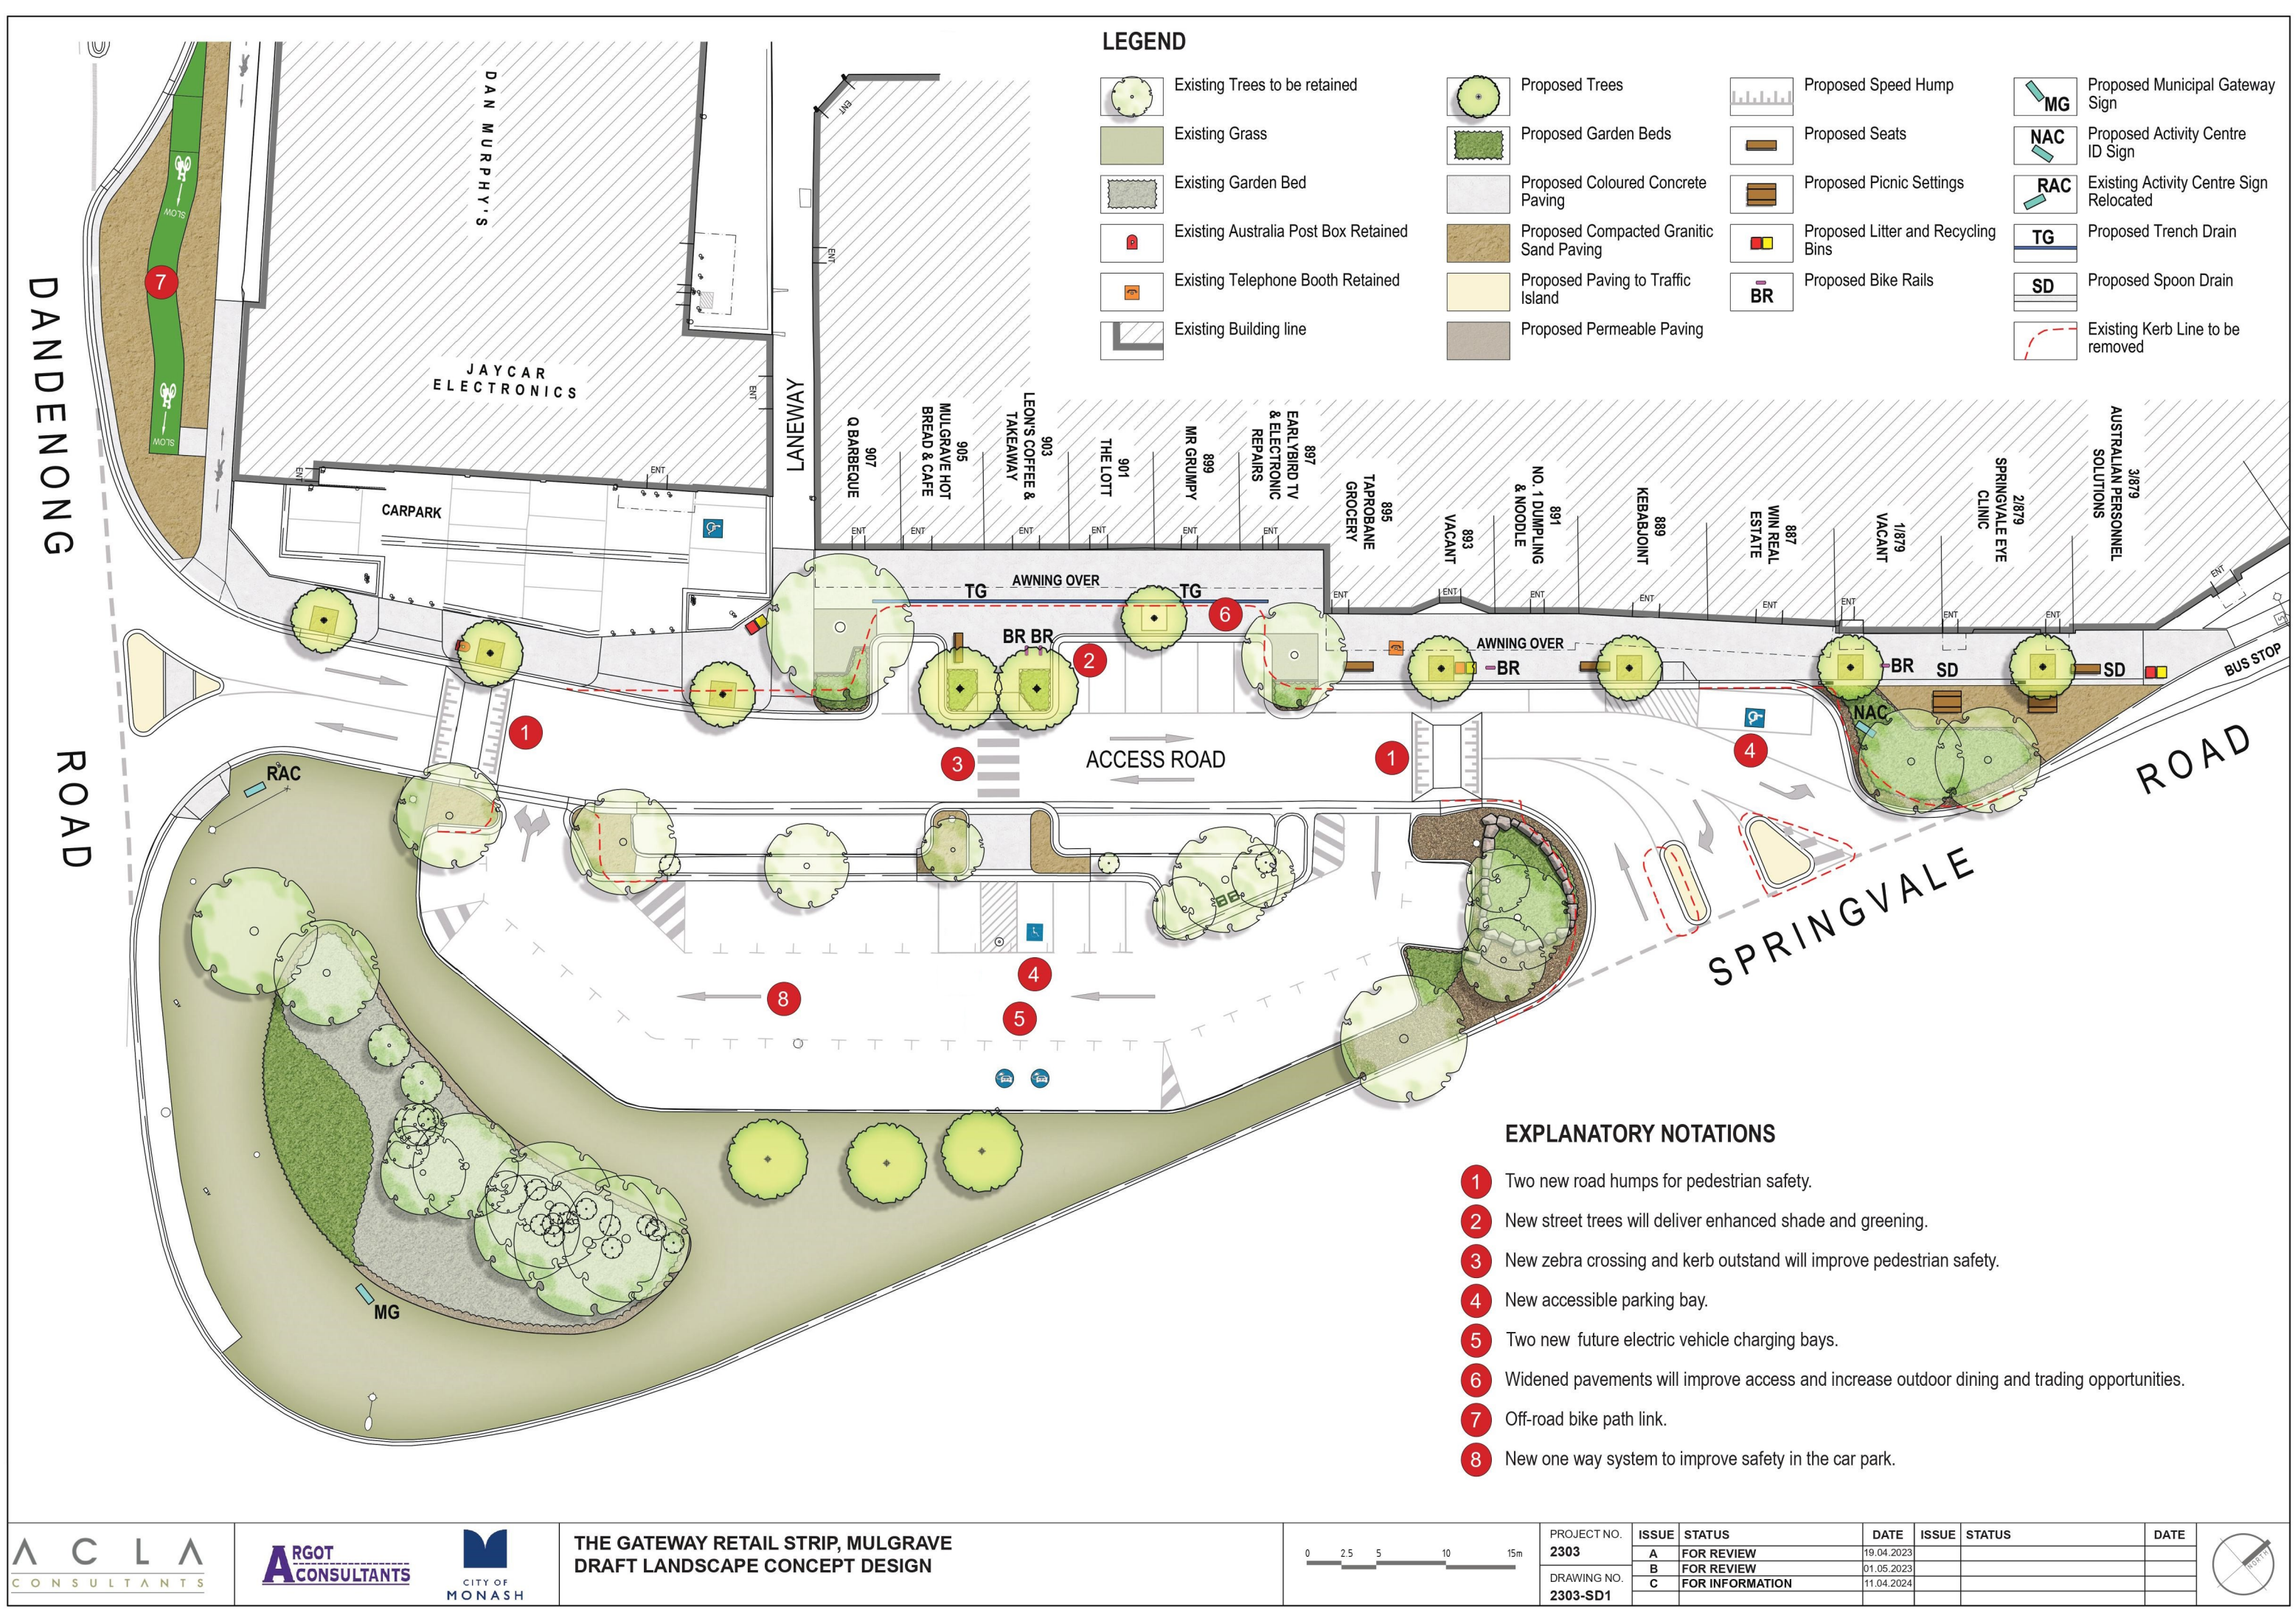

LEGEND

- Existing Trees to be retained
- Existing Grass
- Existing Garden Bed
- Existing Australia Post Box Retained
- Existing Telephone Booth Retained
- Existing Building line
- Proposed Trees
- Proposed Garden Beds
- Proposed Coloured Concrete Paving
- Proposed Compacted Granitic Sand Paving
- Proposed Paving to Traffic Island
- Proposed Permeable Paving
- Proposed Speed Hump
- Proposed Seats
- Proposed Picnic Settings
- Proposed Litter and Recycling Bins
- Proposed Bike Rails
- Proposed Municipal Gateway Sign
- Proposed Activity Centre ID Sign
- Existing Activity Centre Sign Relocated
- Proposed Trench Drain
- Proposed Spoon Drain
- Existing Kerb Line to be removed

EXPLANATORY NOTATIONS

- 1 Two new road humps for pedestrian safety.
- 2 New street trees will deliver enhanced shade and greening.
- 3 New zebra crossing and kerb outstand will improve pedestrian safety.
- 4 New accessible parking bay.
- 5 Two new future electric vehicle charging bays.
- 6 Widened pavements will improve access and increase outdoor dining and trading opportunities.
- 7 Off-road bike path link.
- 8 New one way system to improve safety in the car park.