


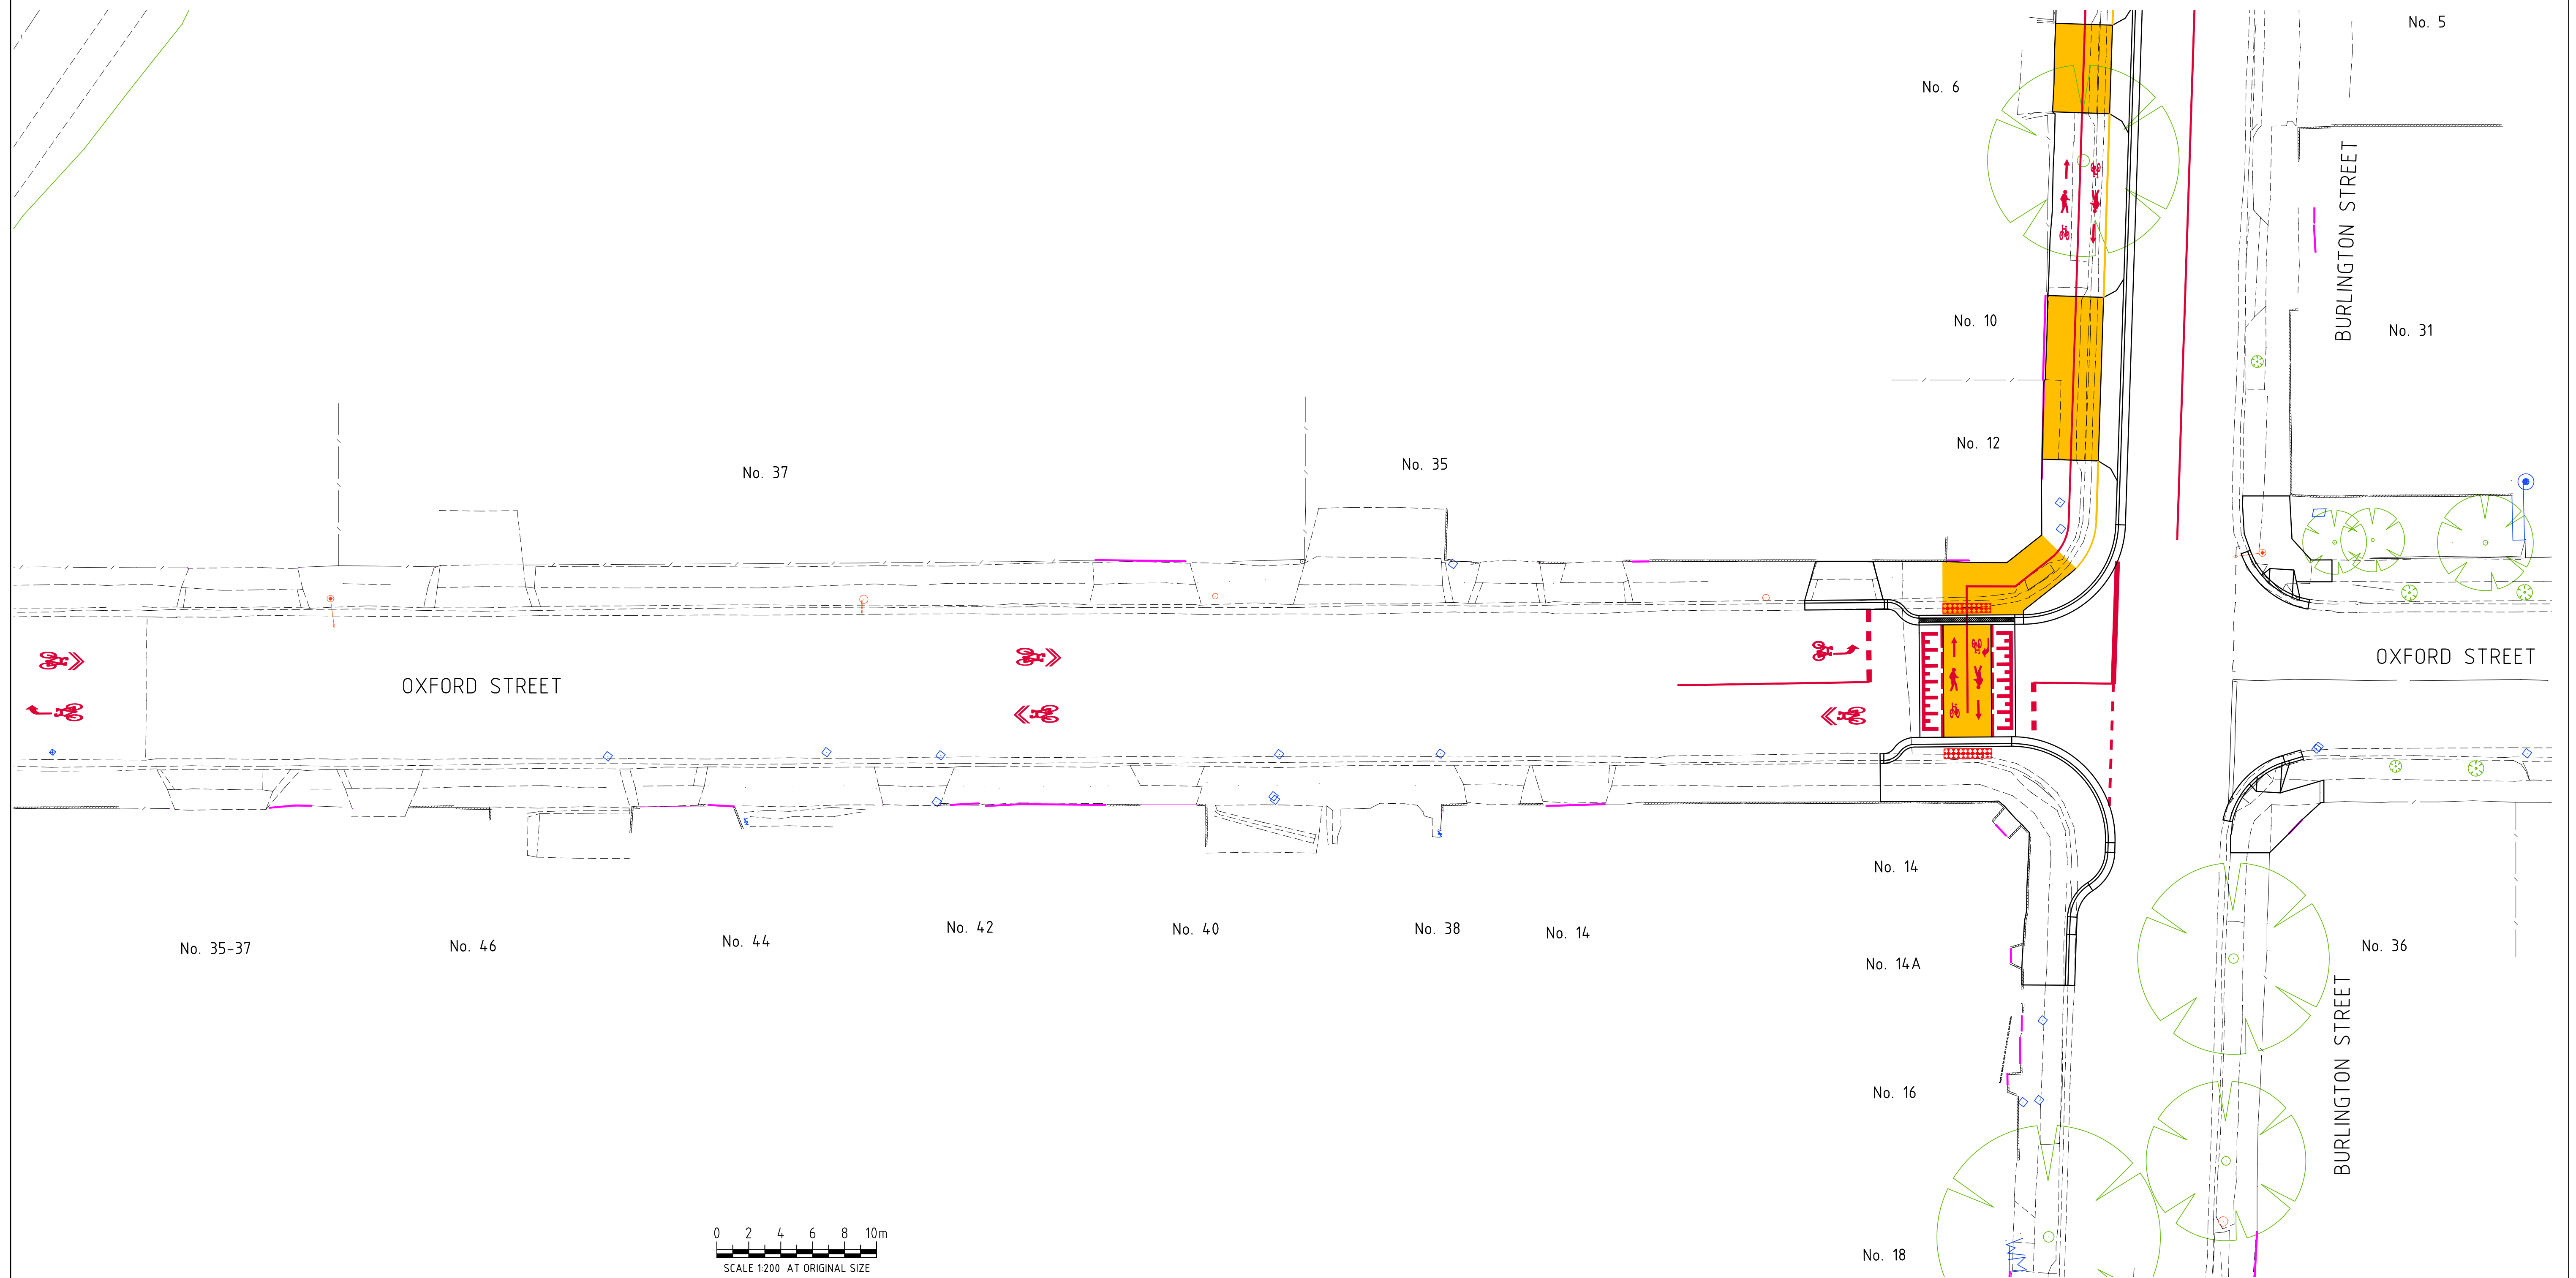



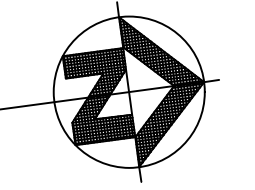


0 2 4 6 8 10m
SCALE 1:200 AT ORIGINAL SIZE

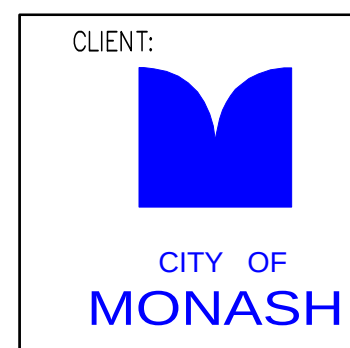

ATKINSON STREET TO OXFORD STREET, OAKLEIGH
CYCLING IMPROVEMENTS
LINEMARKING PLAN

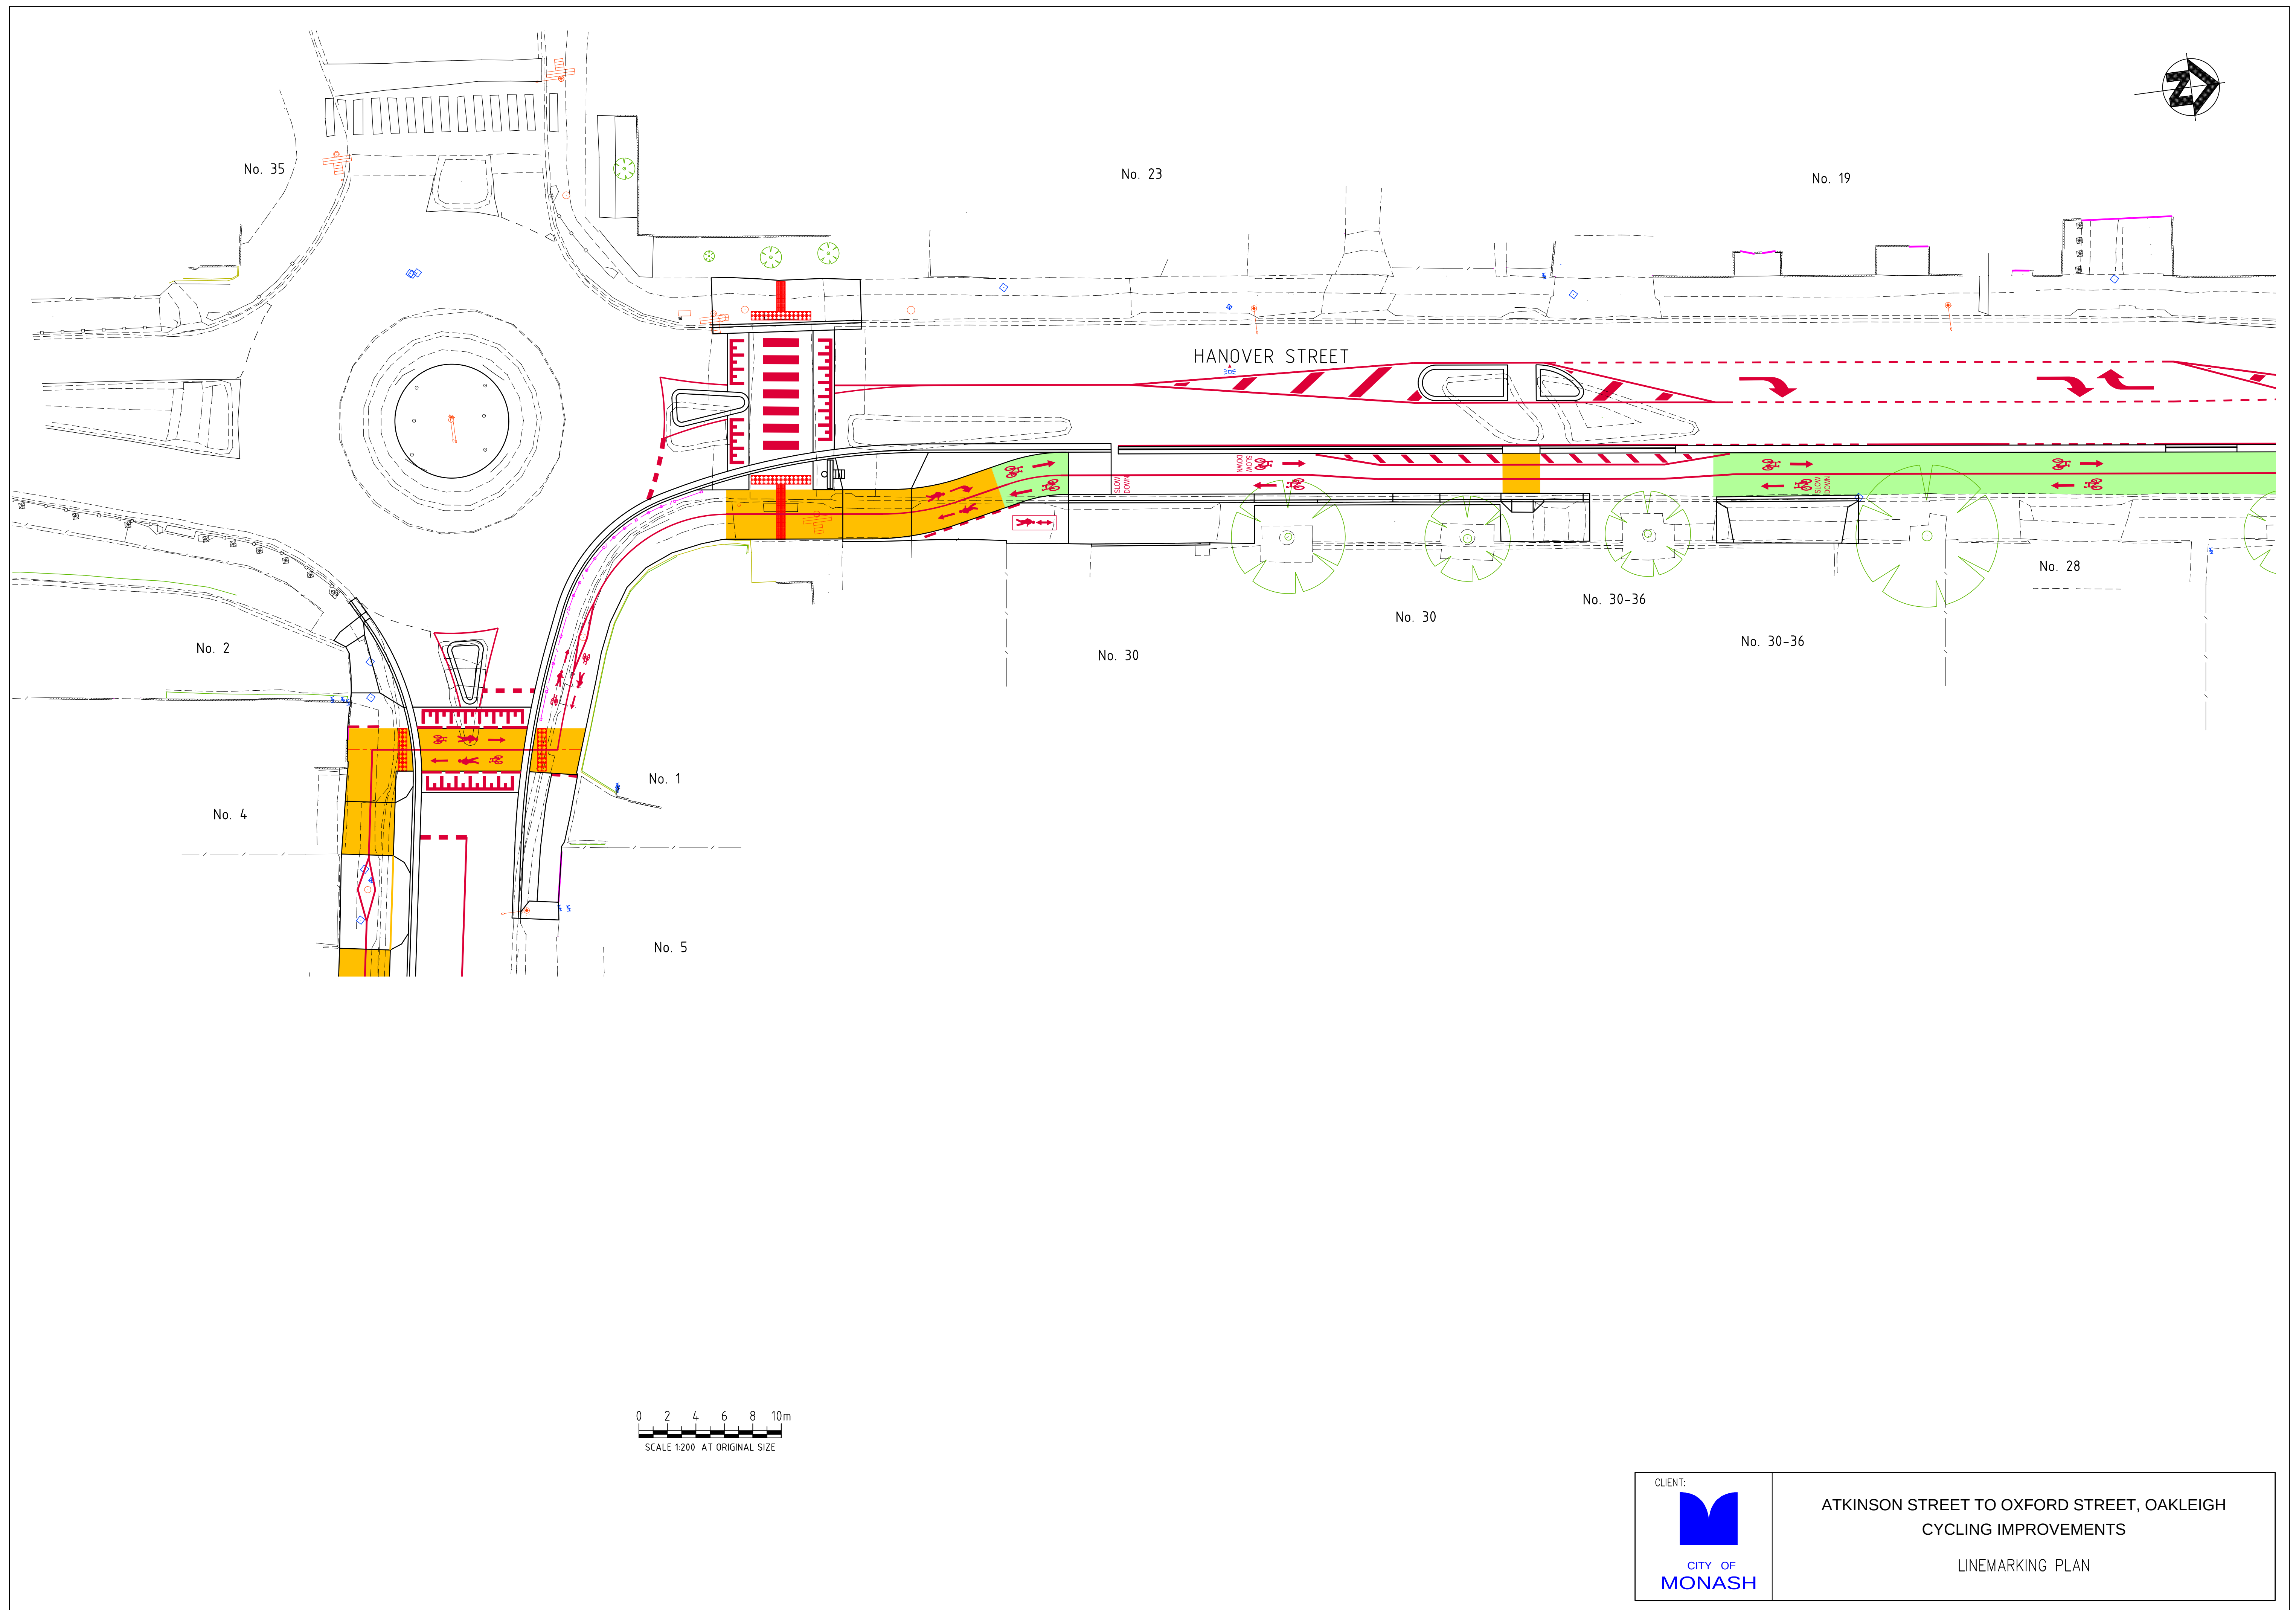


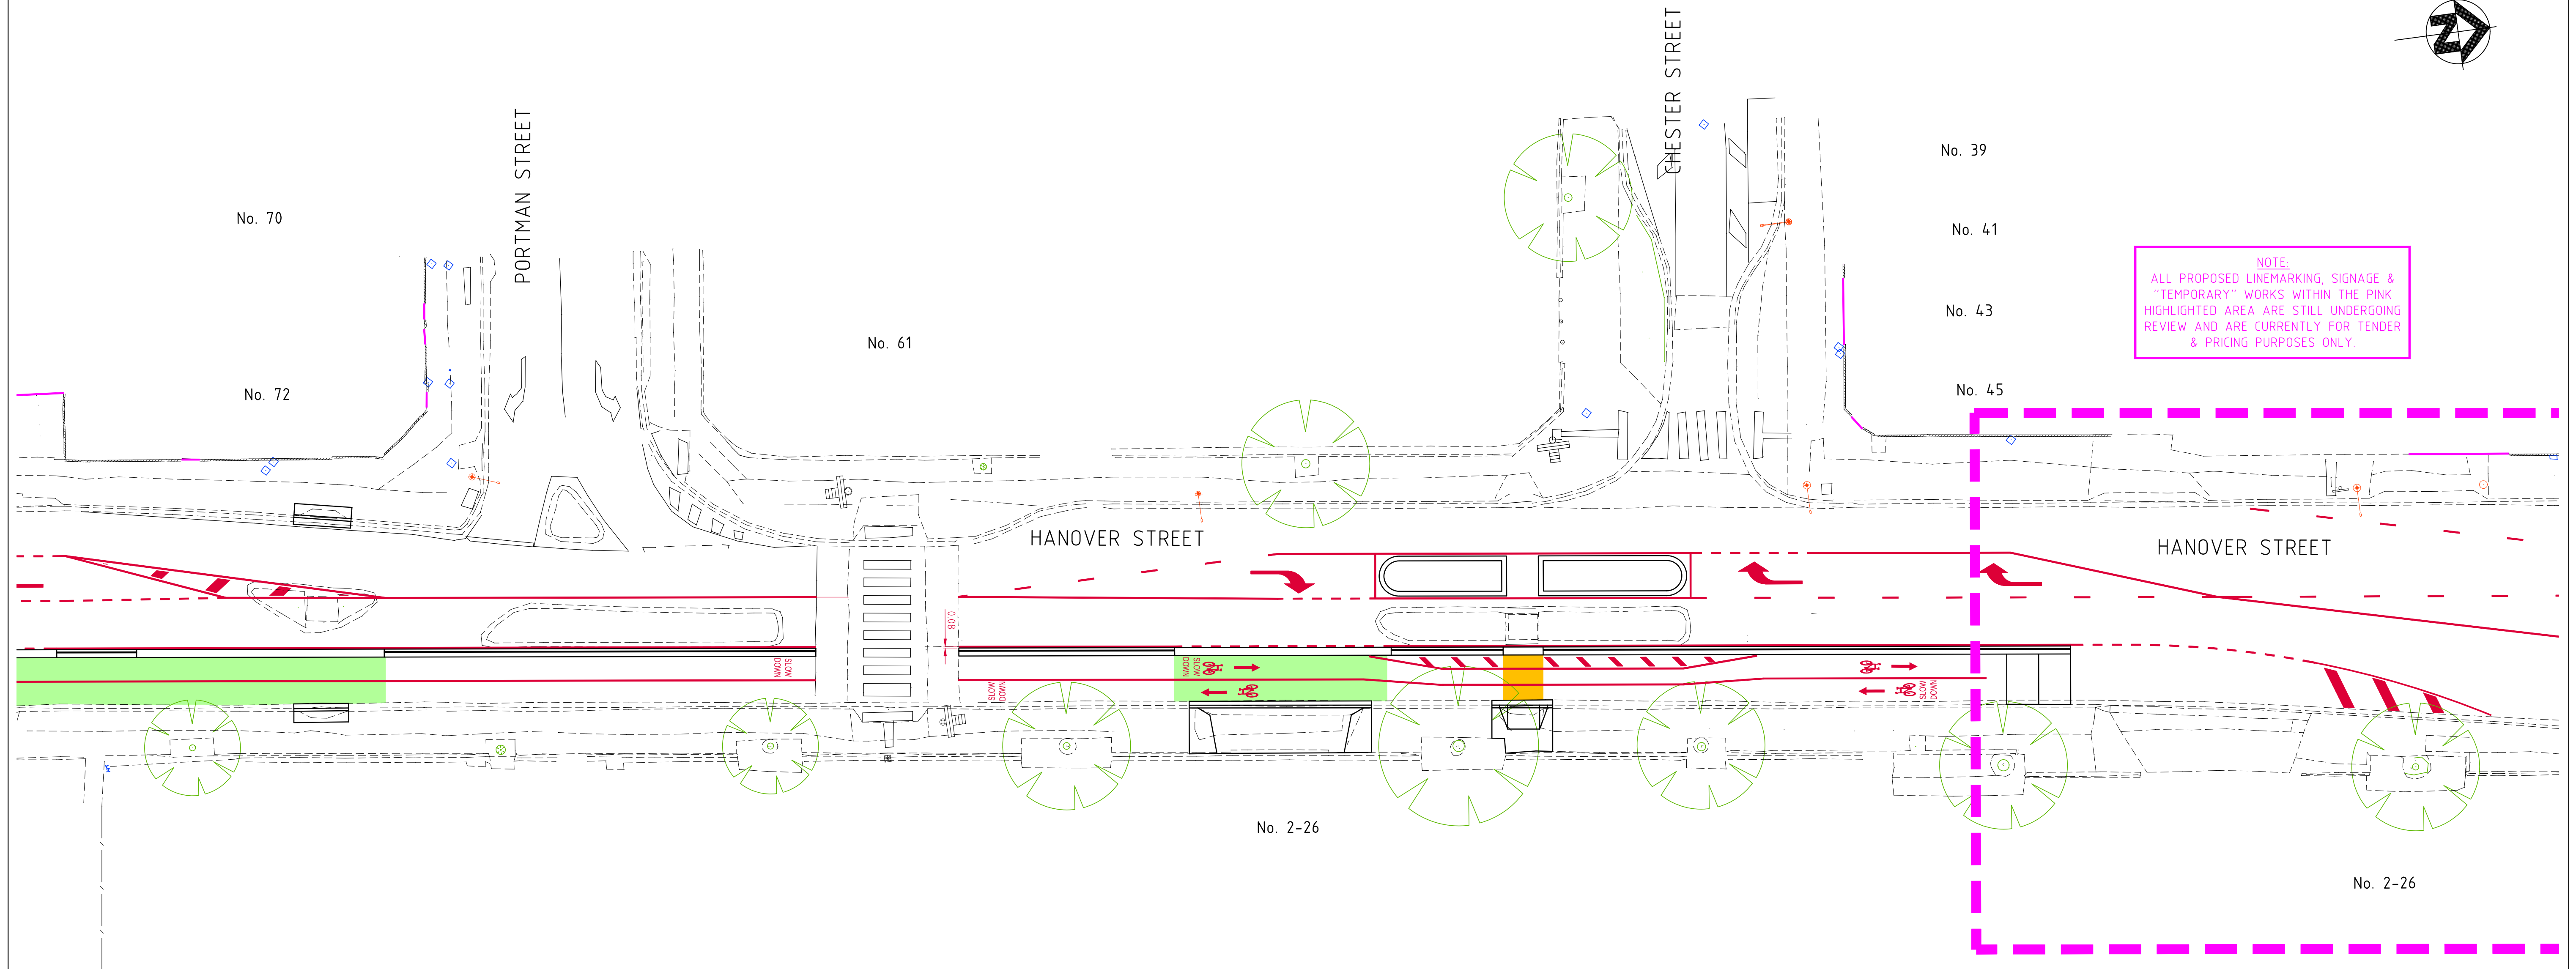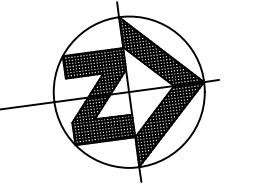


0 2 4 6 8 10m
SCALE 1:200 AT ORIGINAL SIZE



ATKINSON STREET TO OXFORD STREET, OAKLEIGH
CYCLING IMPROVEMENTS
LINEMARKING PLAN

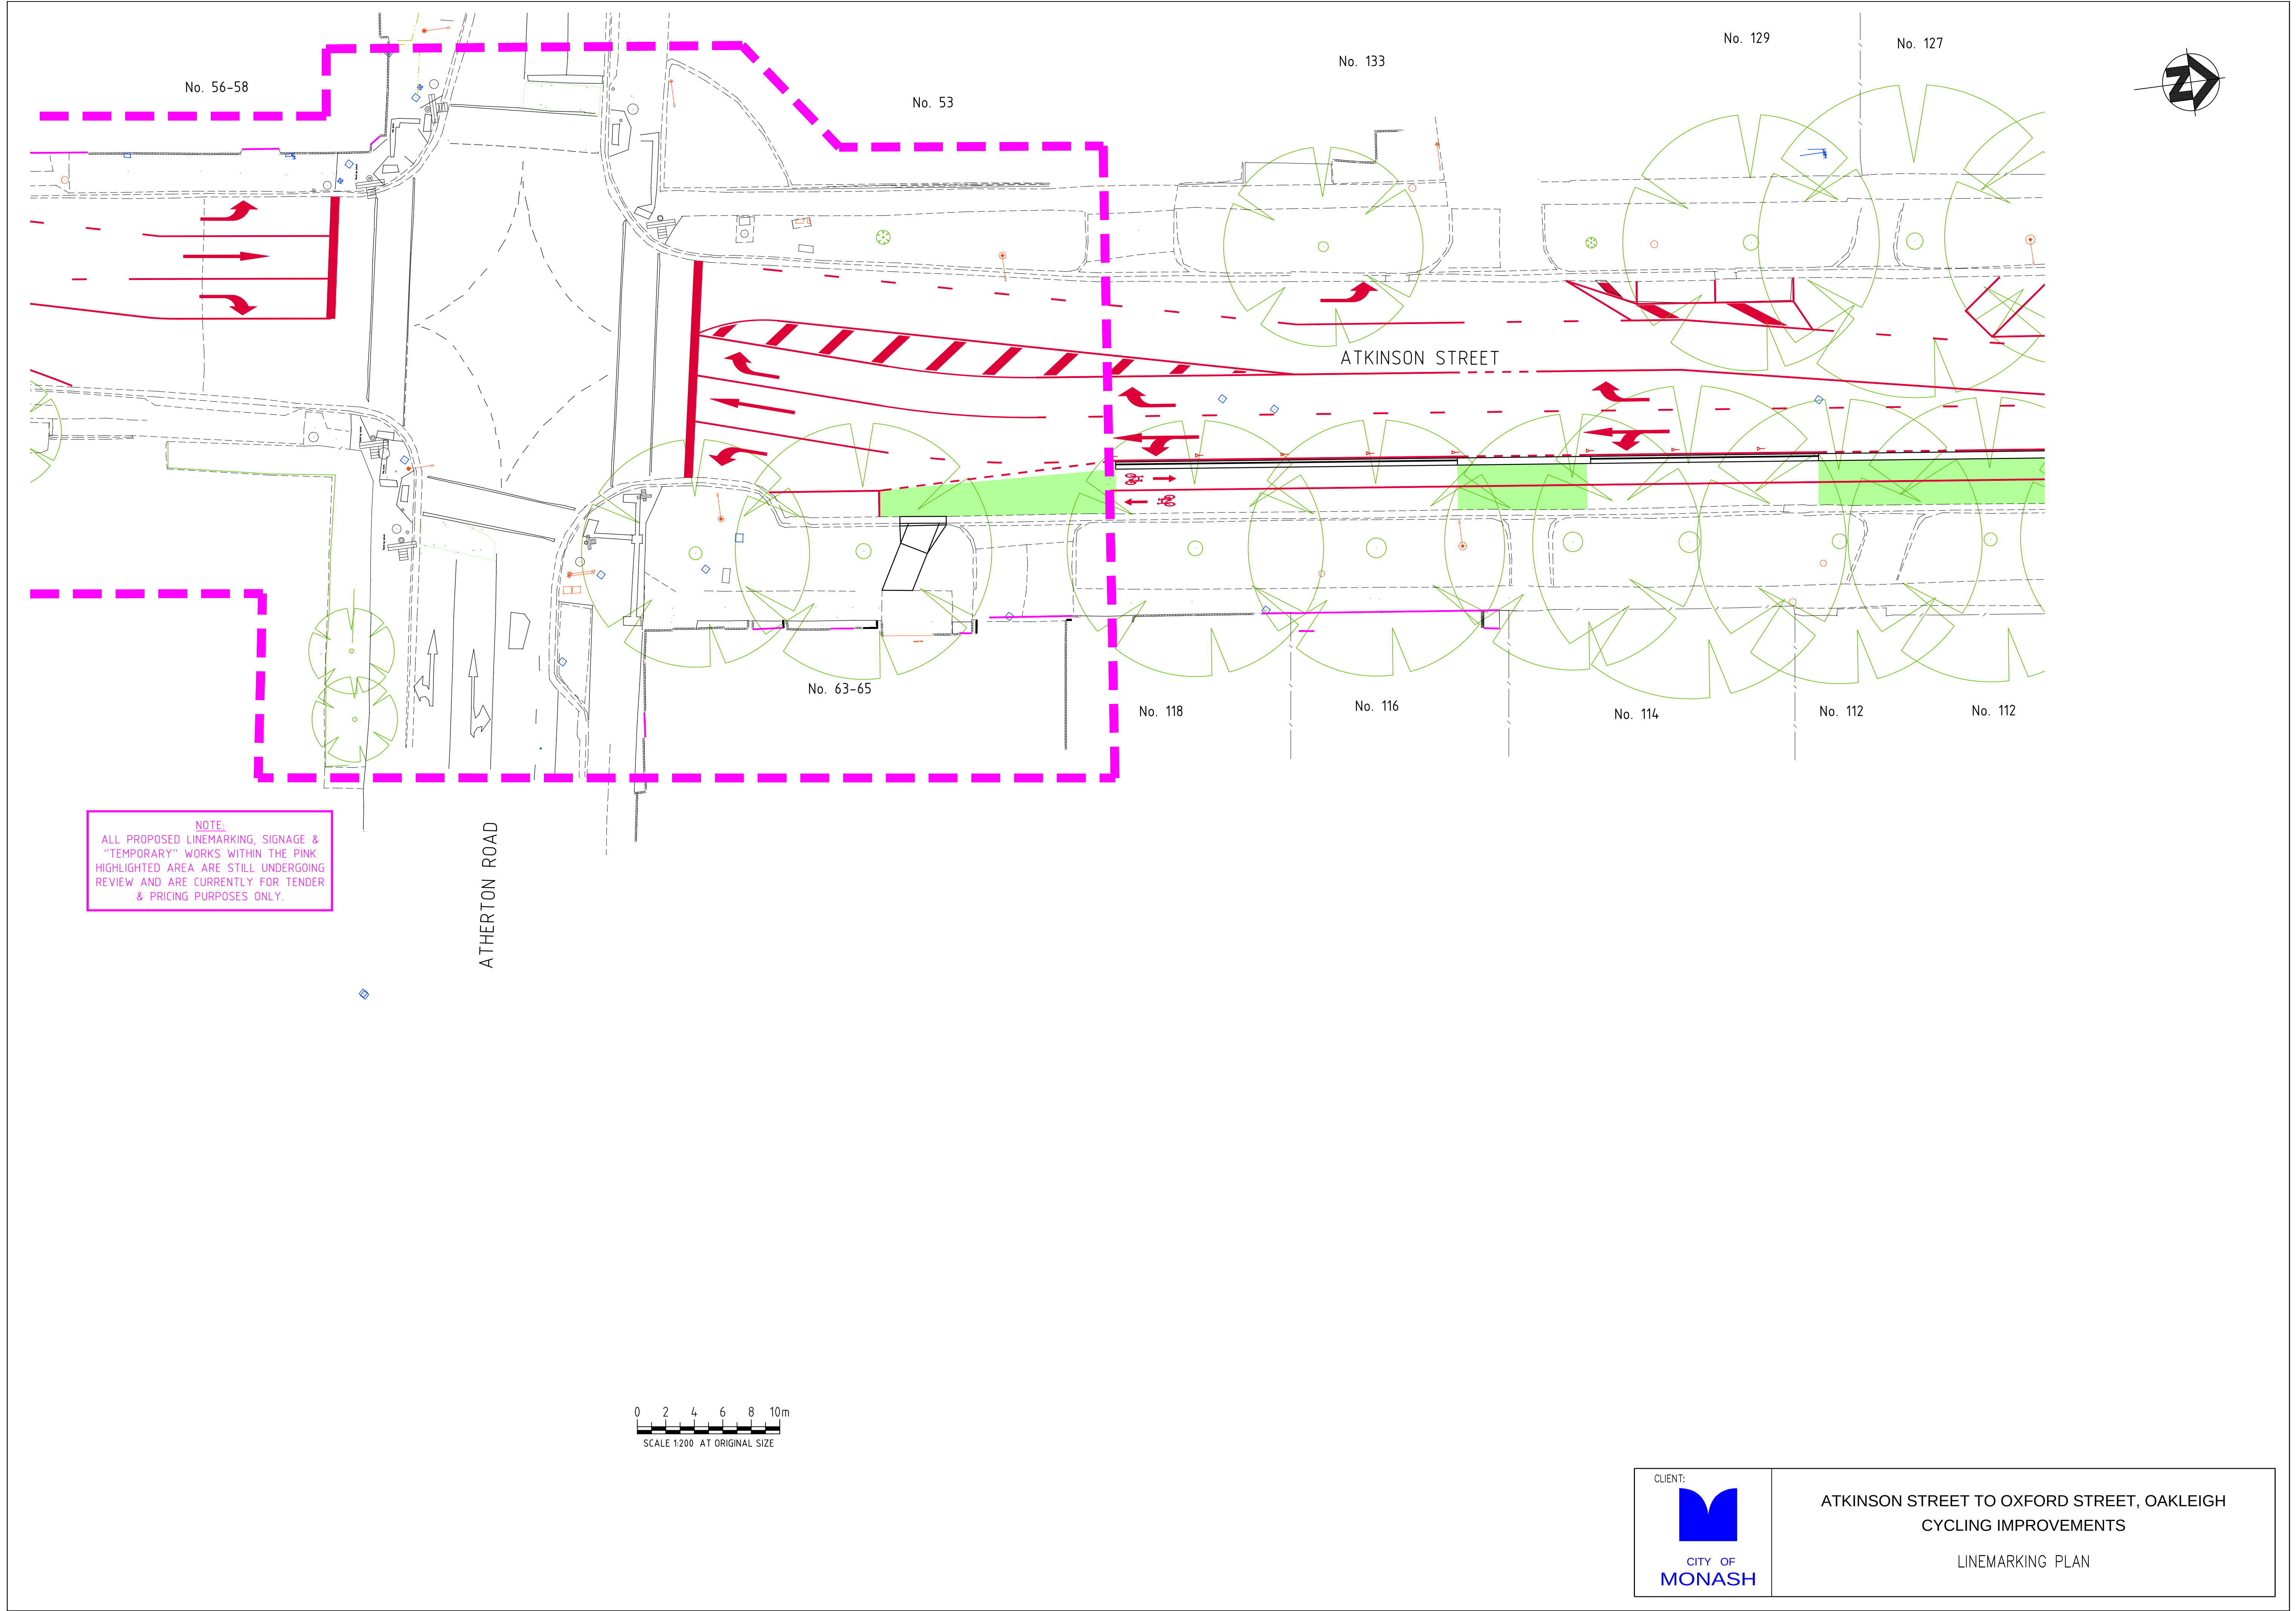


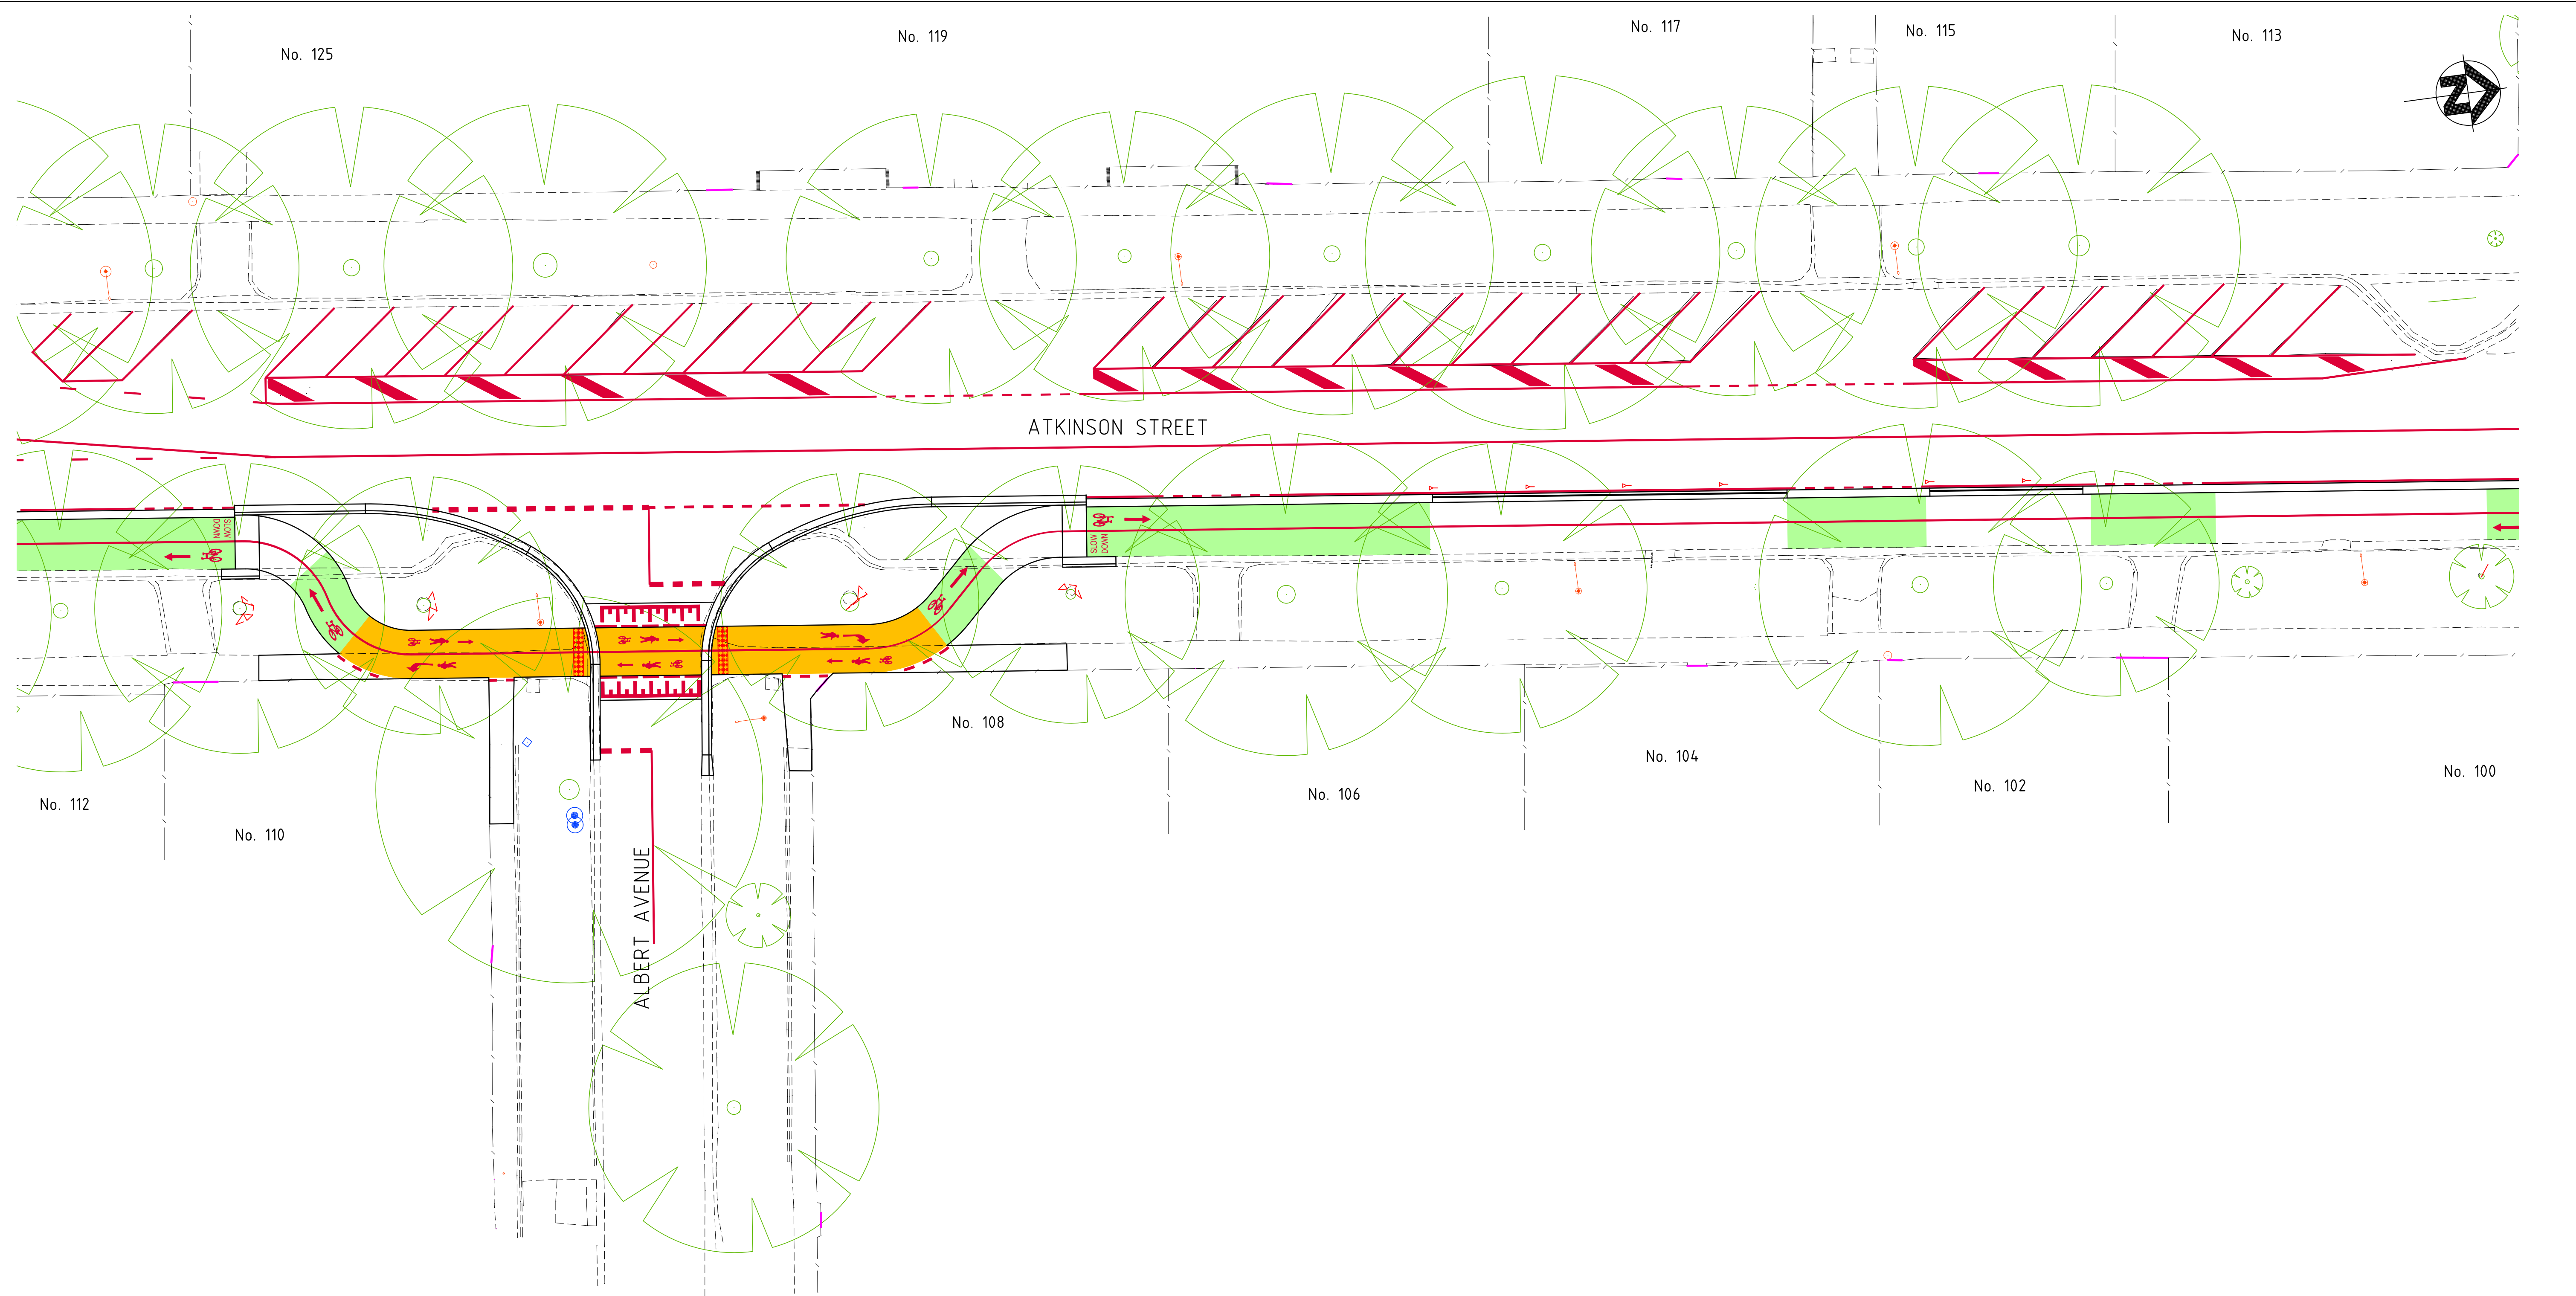


0 2 4 6 8 10m
SCALE 1:200 AT ORIGINAL SIZE



ATKINSON STREET TO OXFORD STREET, OAKLEIGH
CYCLING IMPROVEMENTS
LINEMARKING PLAN

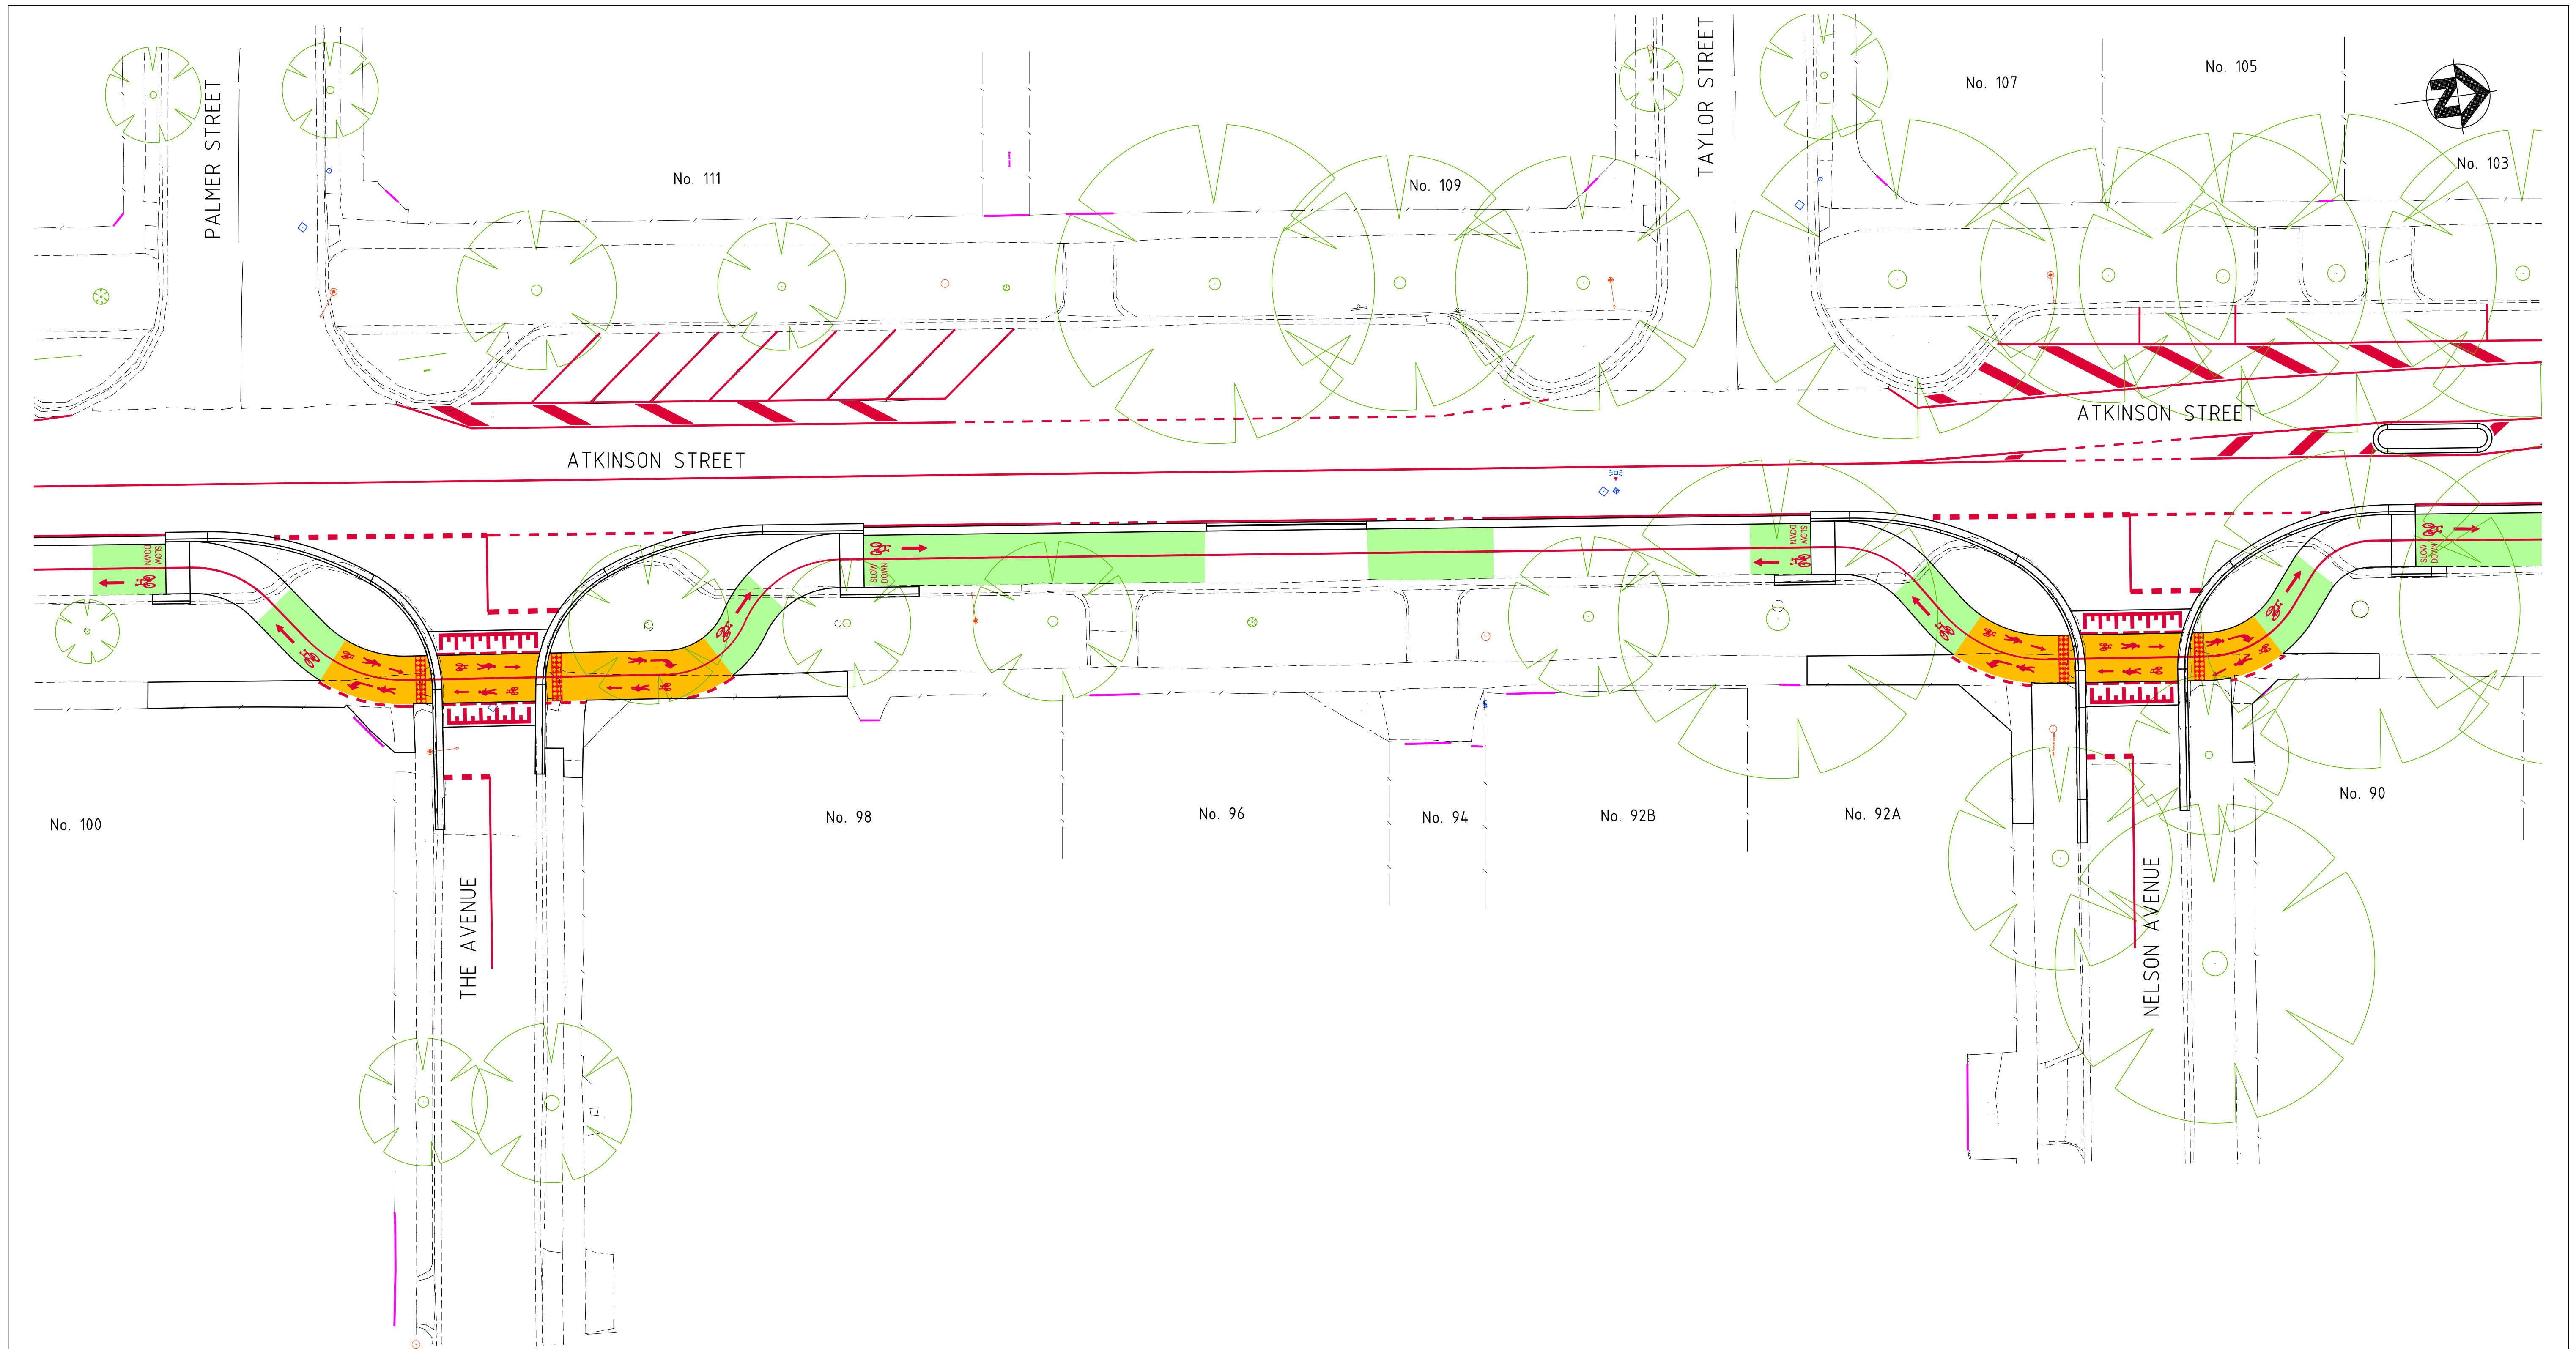

0 2 4 6 8 10m
SCALE 1:200 AT ORIGINAL SIZE

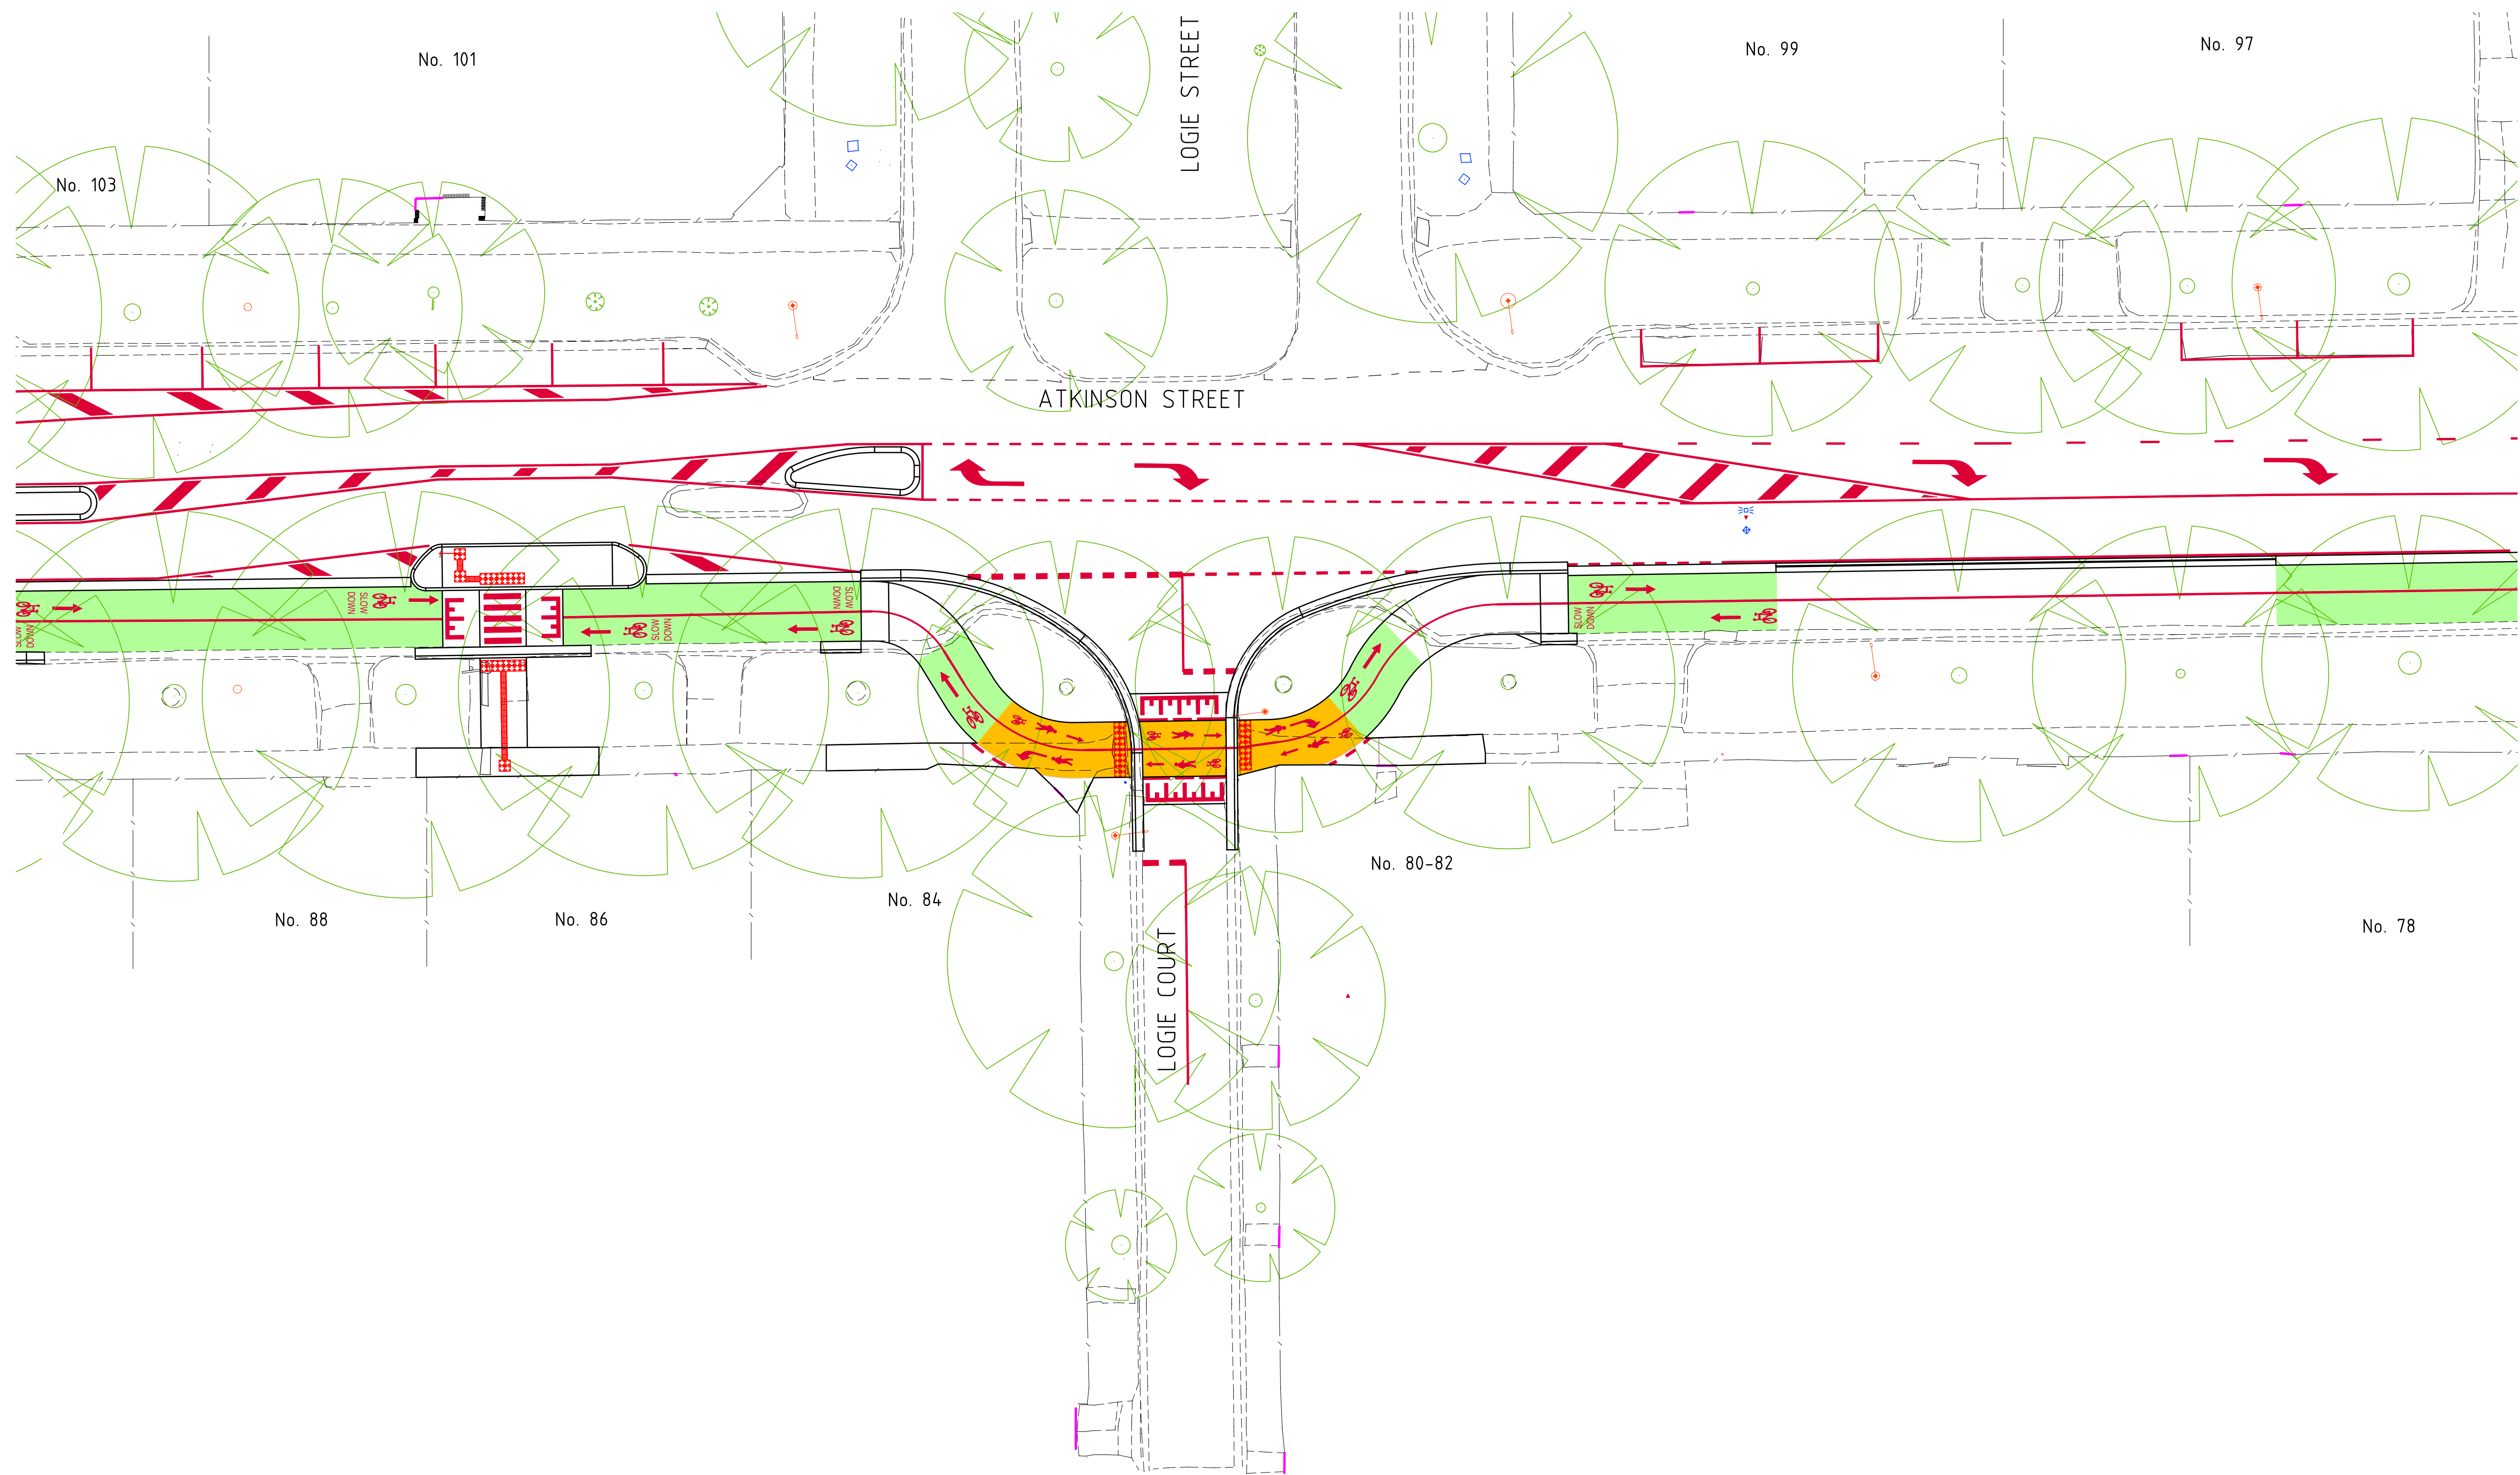



0 2 4 6 8 10m
SCALE 1:200 AT ORIGINAL SIZE




ATKINSON STREET TO OXFORD STREET, OAKLEIGH
CYCLING IMPROVEMENTS

LINEMARKING PLAN

No. 97

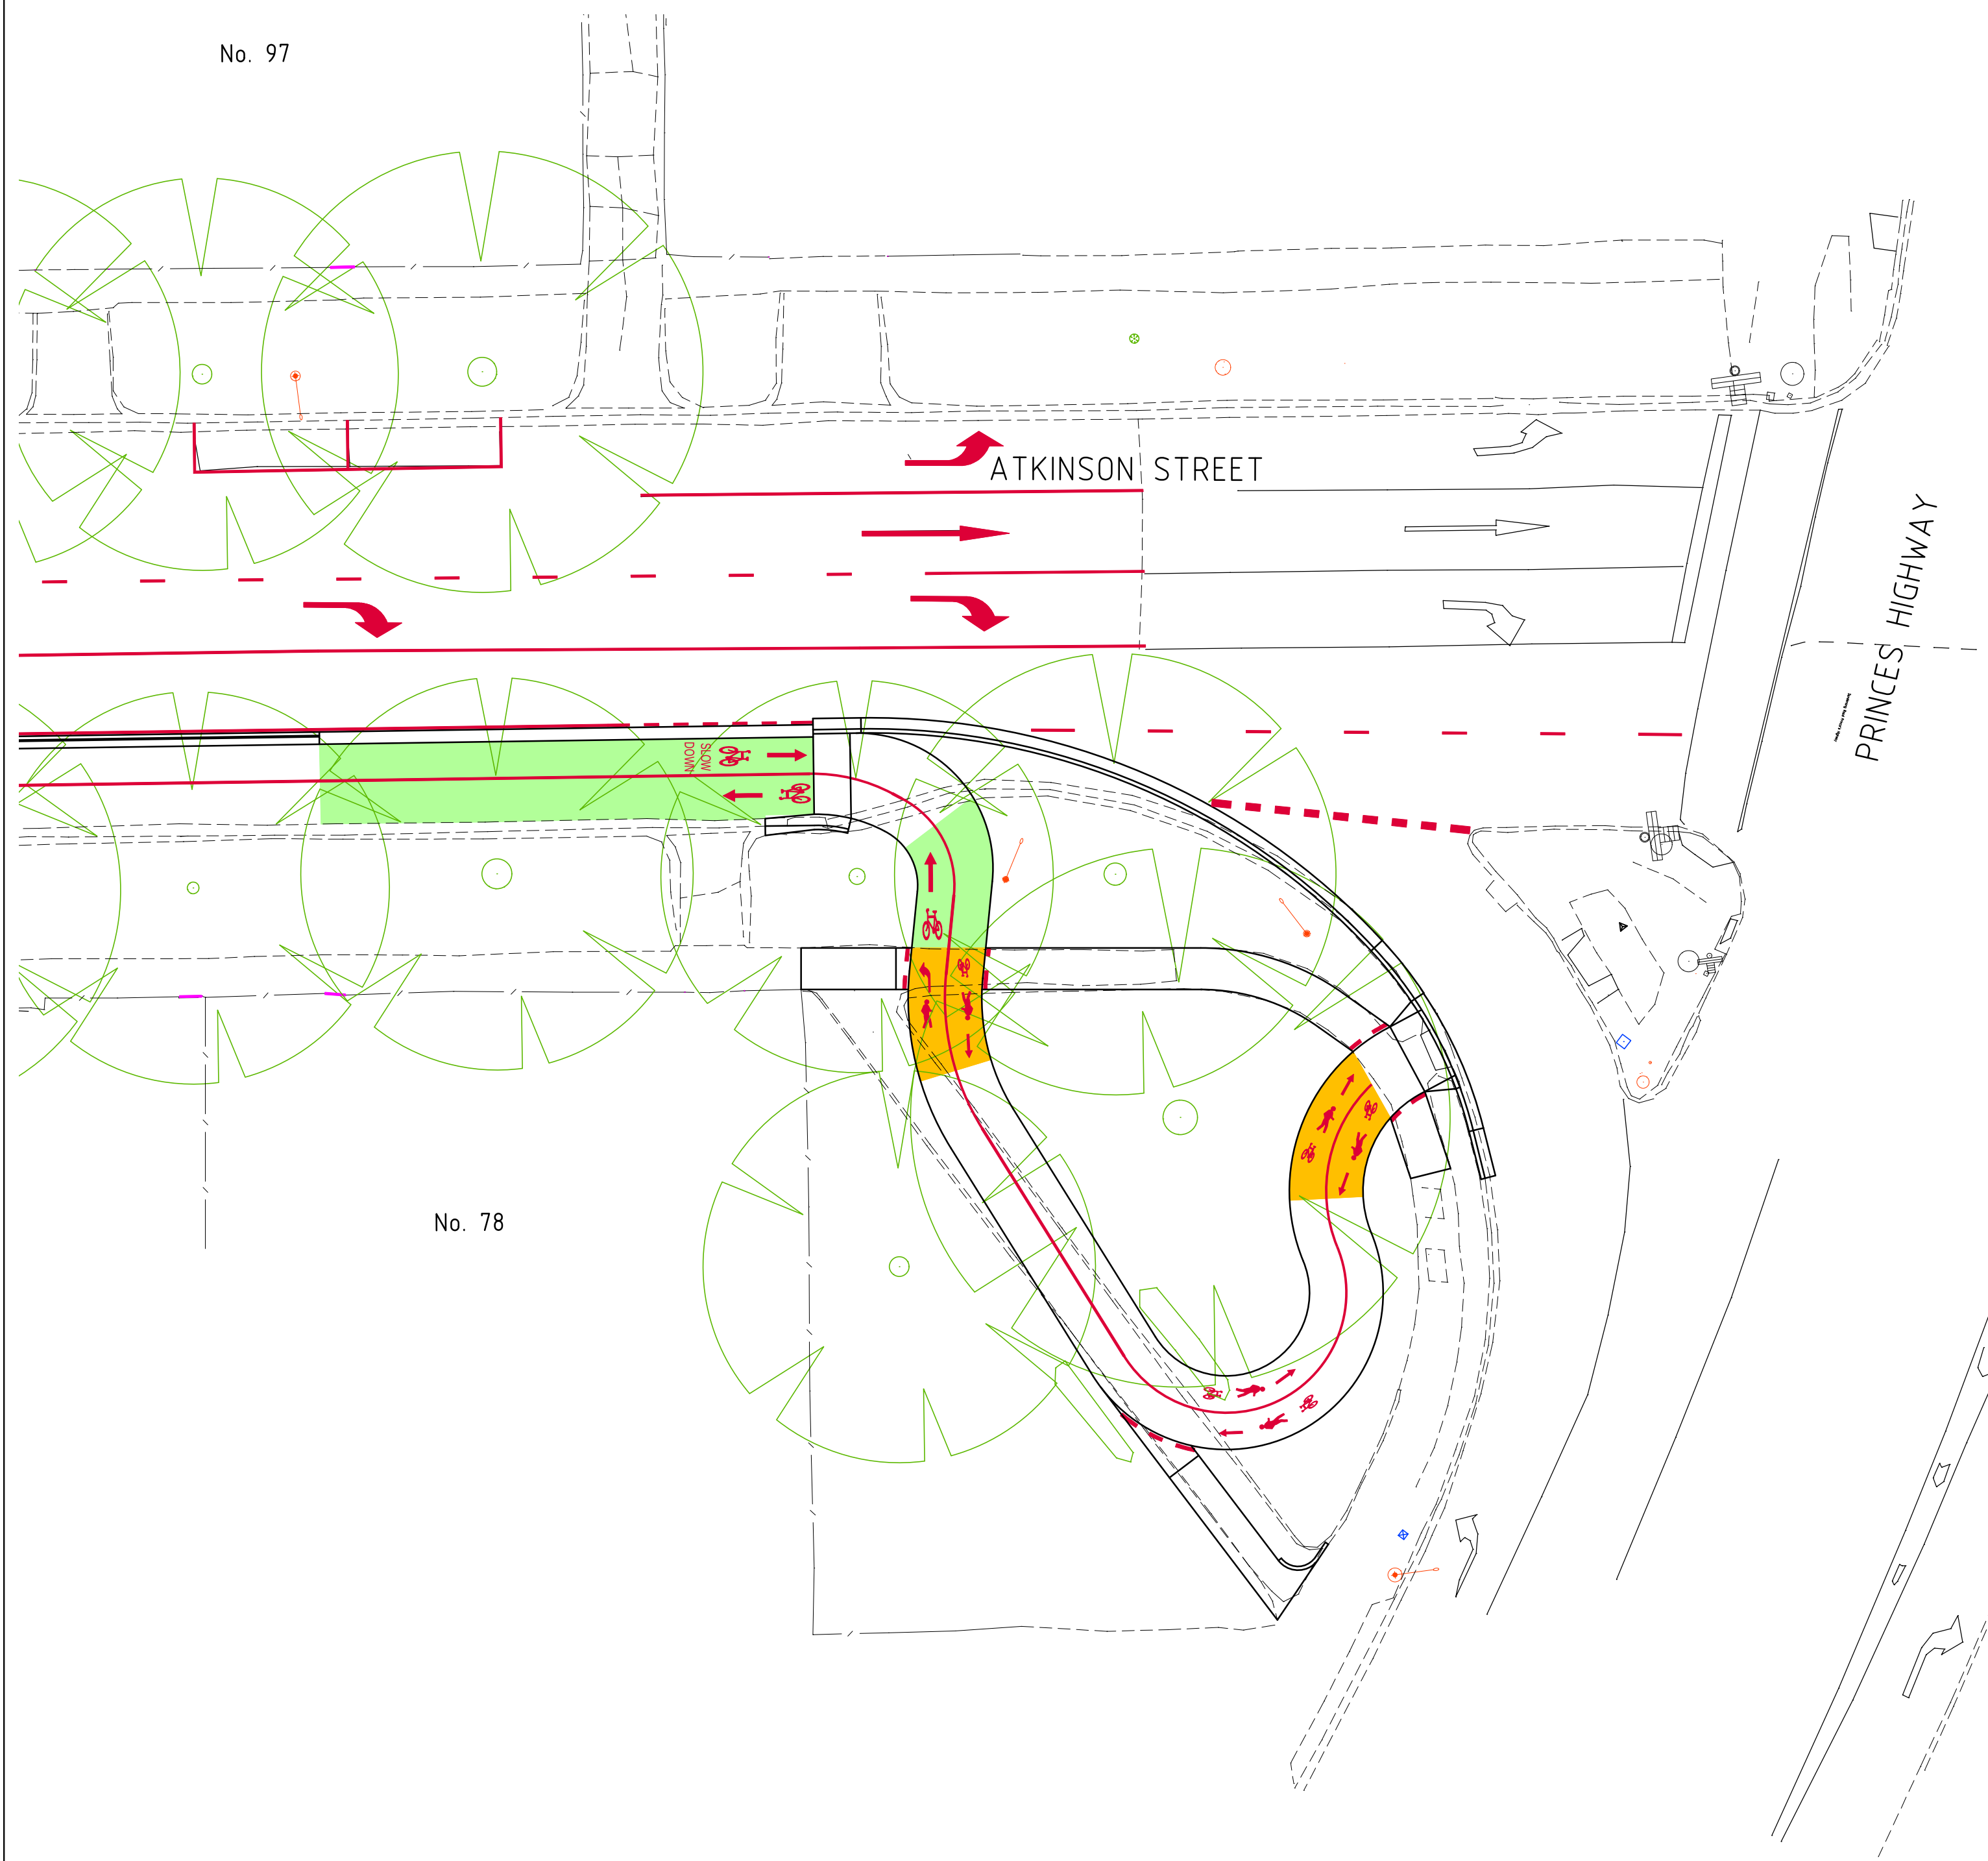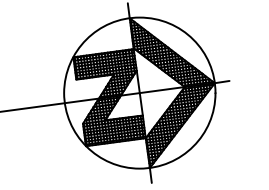

No. 78

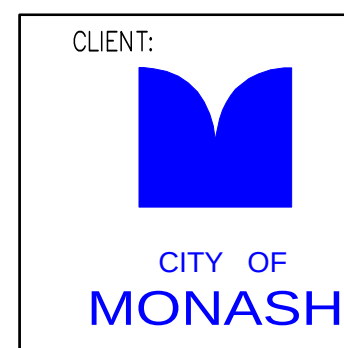

ATKINSON STREET TO OXFORD STREET, OAKLEIGH
CYCLING IMPROVEMENTS

LINEMARKING PLAN