


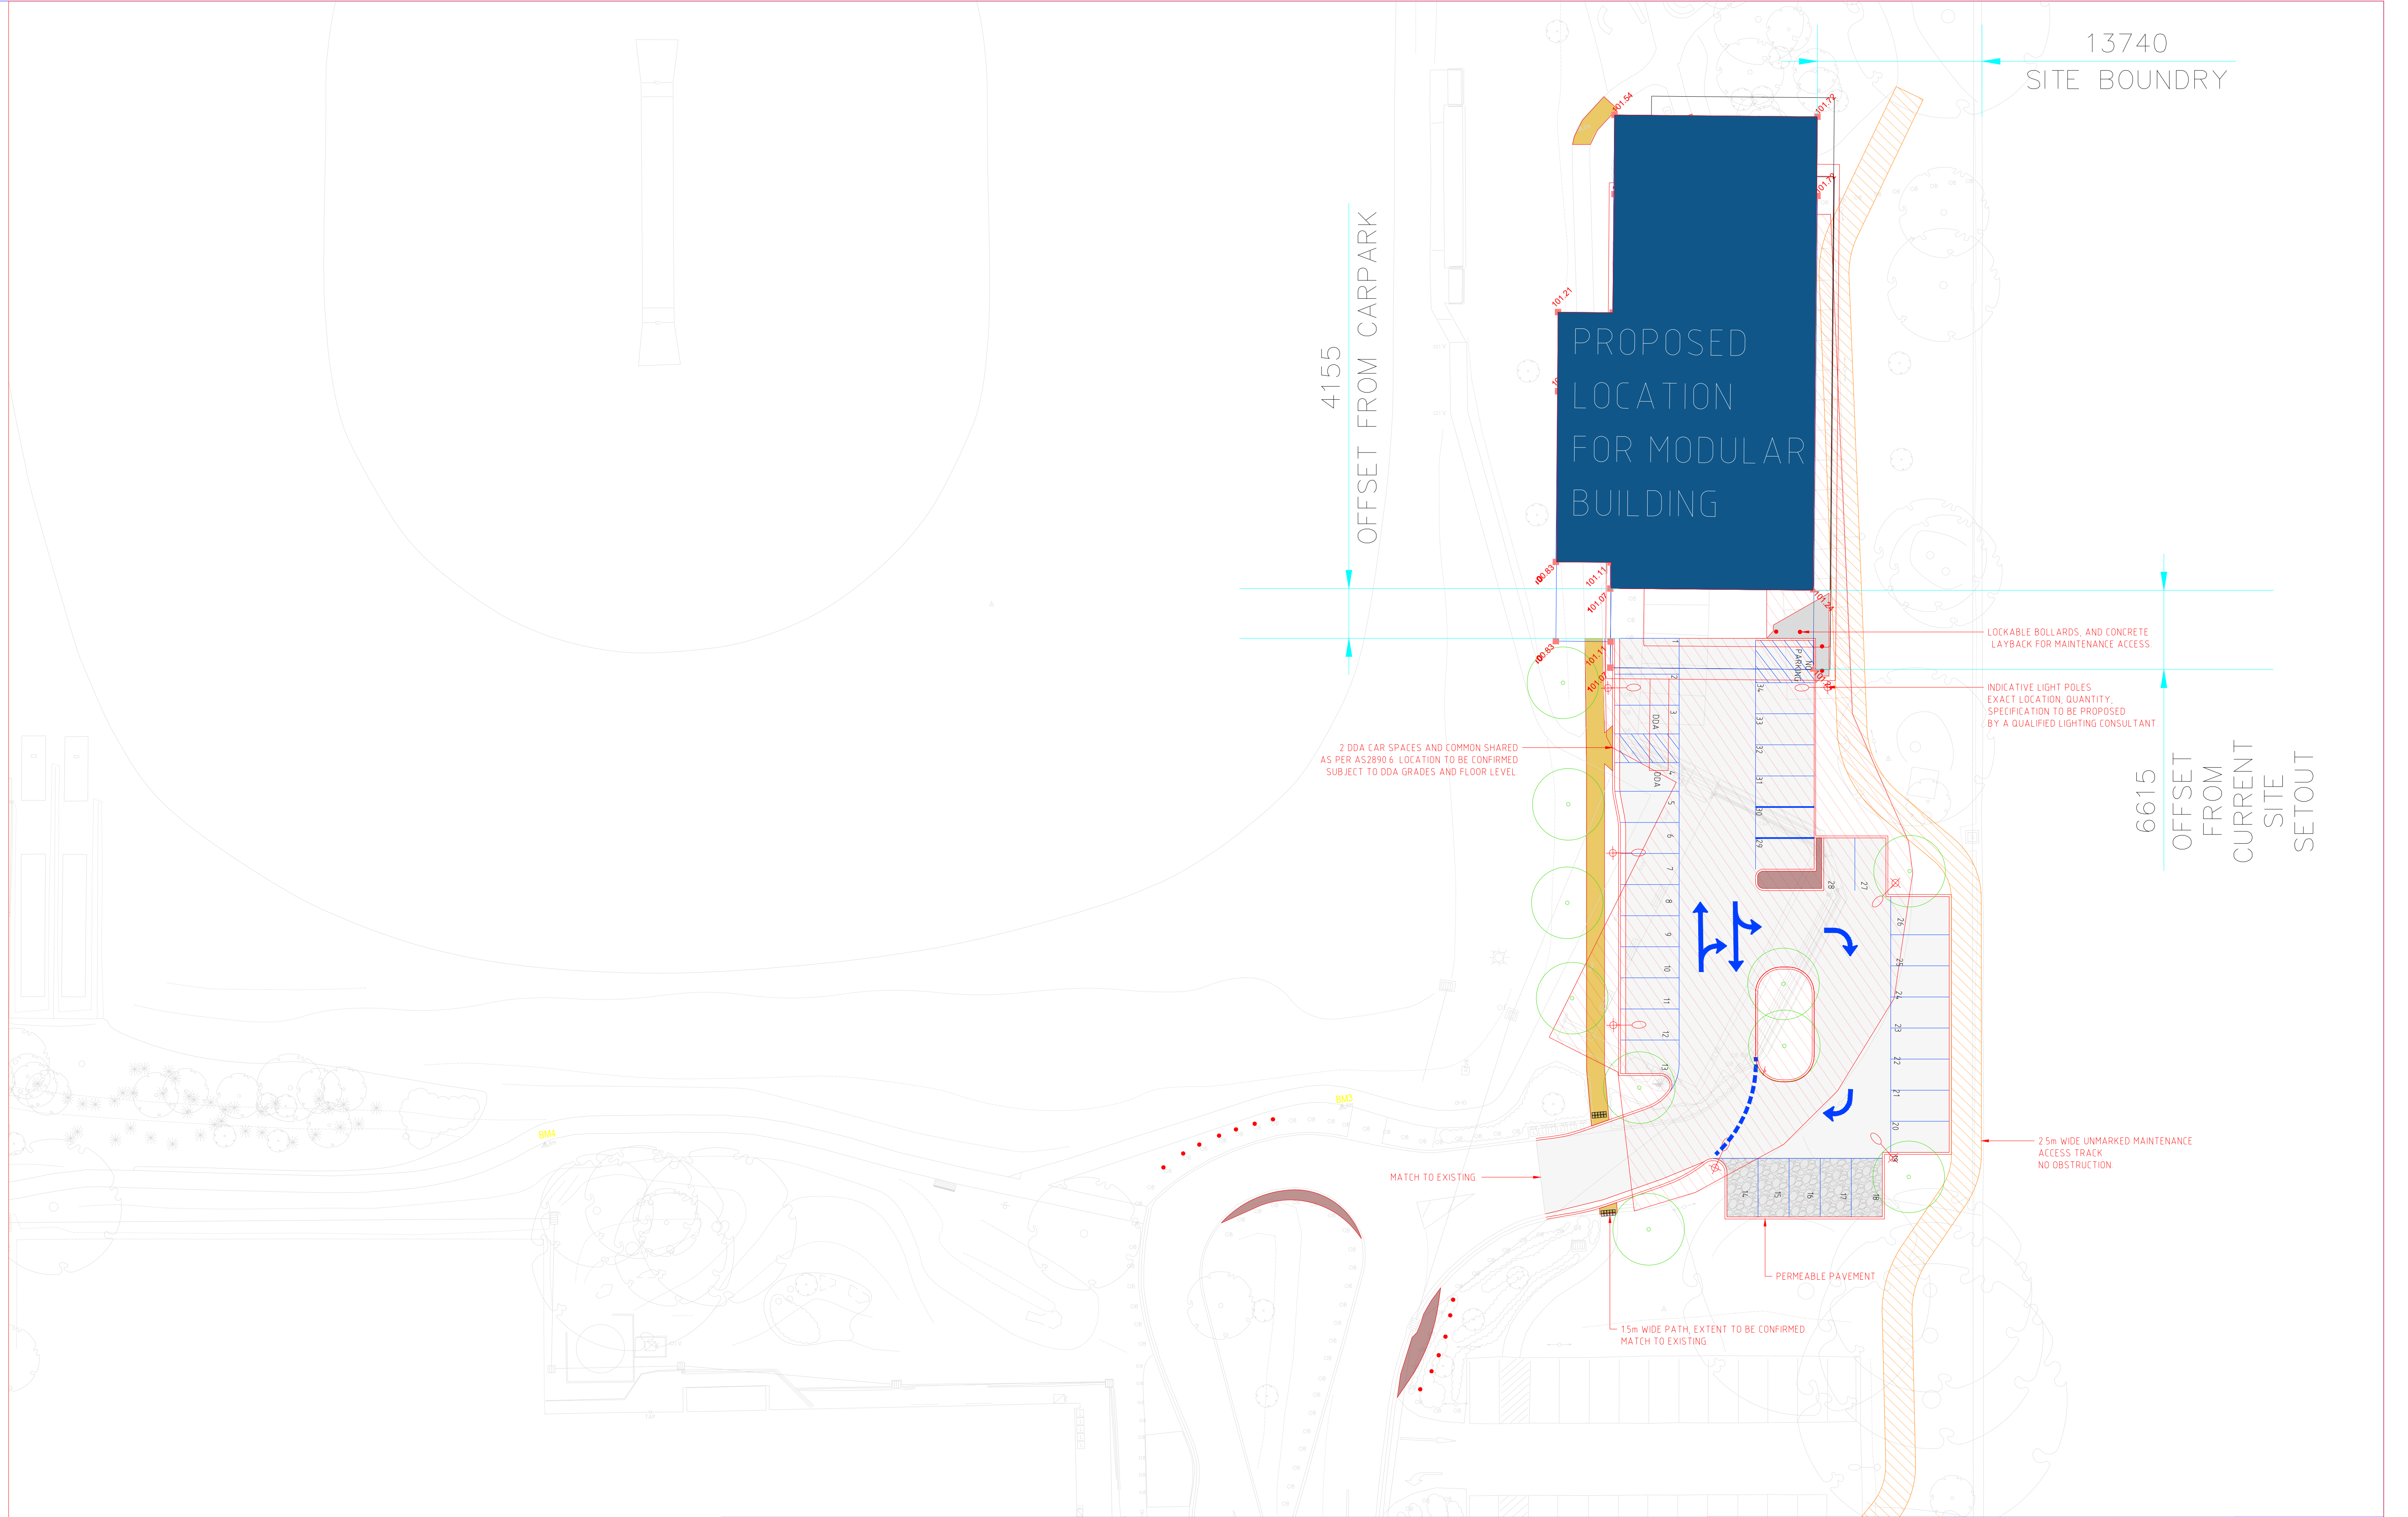

NOTES:
1. PLANS TO BE READ IN CONJUNCTION WITH "KLMSA" STRUCTURAL DRAWINGS & MATERIAL SPECIFICATION.
2. ALL CONSTRUCTION, FIT OUT, EXTERNAL SERVICES AND STRUCTURES MUST BE IN ACCORDANCE WITH ALL AUSTRALIAN STANDARDS AND THE LOCAL AUTHORITIES.

			DESIGN APPROVAL		DESIGNED BY:		JOB NO: 25209	MODULES: 11	
			CLIENTS SIGNATURE		DRAWN BY: HARUN.Q			COR: 0	
			SHAPE SIGNATURE		CHECKED BY: --		DRG NO:	REV. -	
			DATE		DATE: JUL-2025		M25203 - BP - SP		
					SCALE: N/A				
			BRANDON PARK PAVILION						
			649-659 Ferntree Gully Road						
			SITE LOCATION PLAN						
REV.	DESCRIPTION		DATE	BY	This drawing and all information thereon is the property of KLMS (Aust) Pty. Ltd. and shall be returned on demand. It is issued on the condition that, except with our written permission, it must not be reproduced, copied or communicated to any other party nor be used for any purpose other than stated in the particular enquiry, order or contract with which it is issued.				